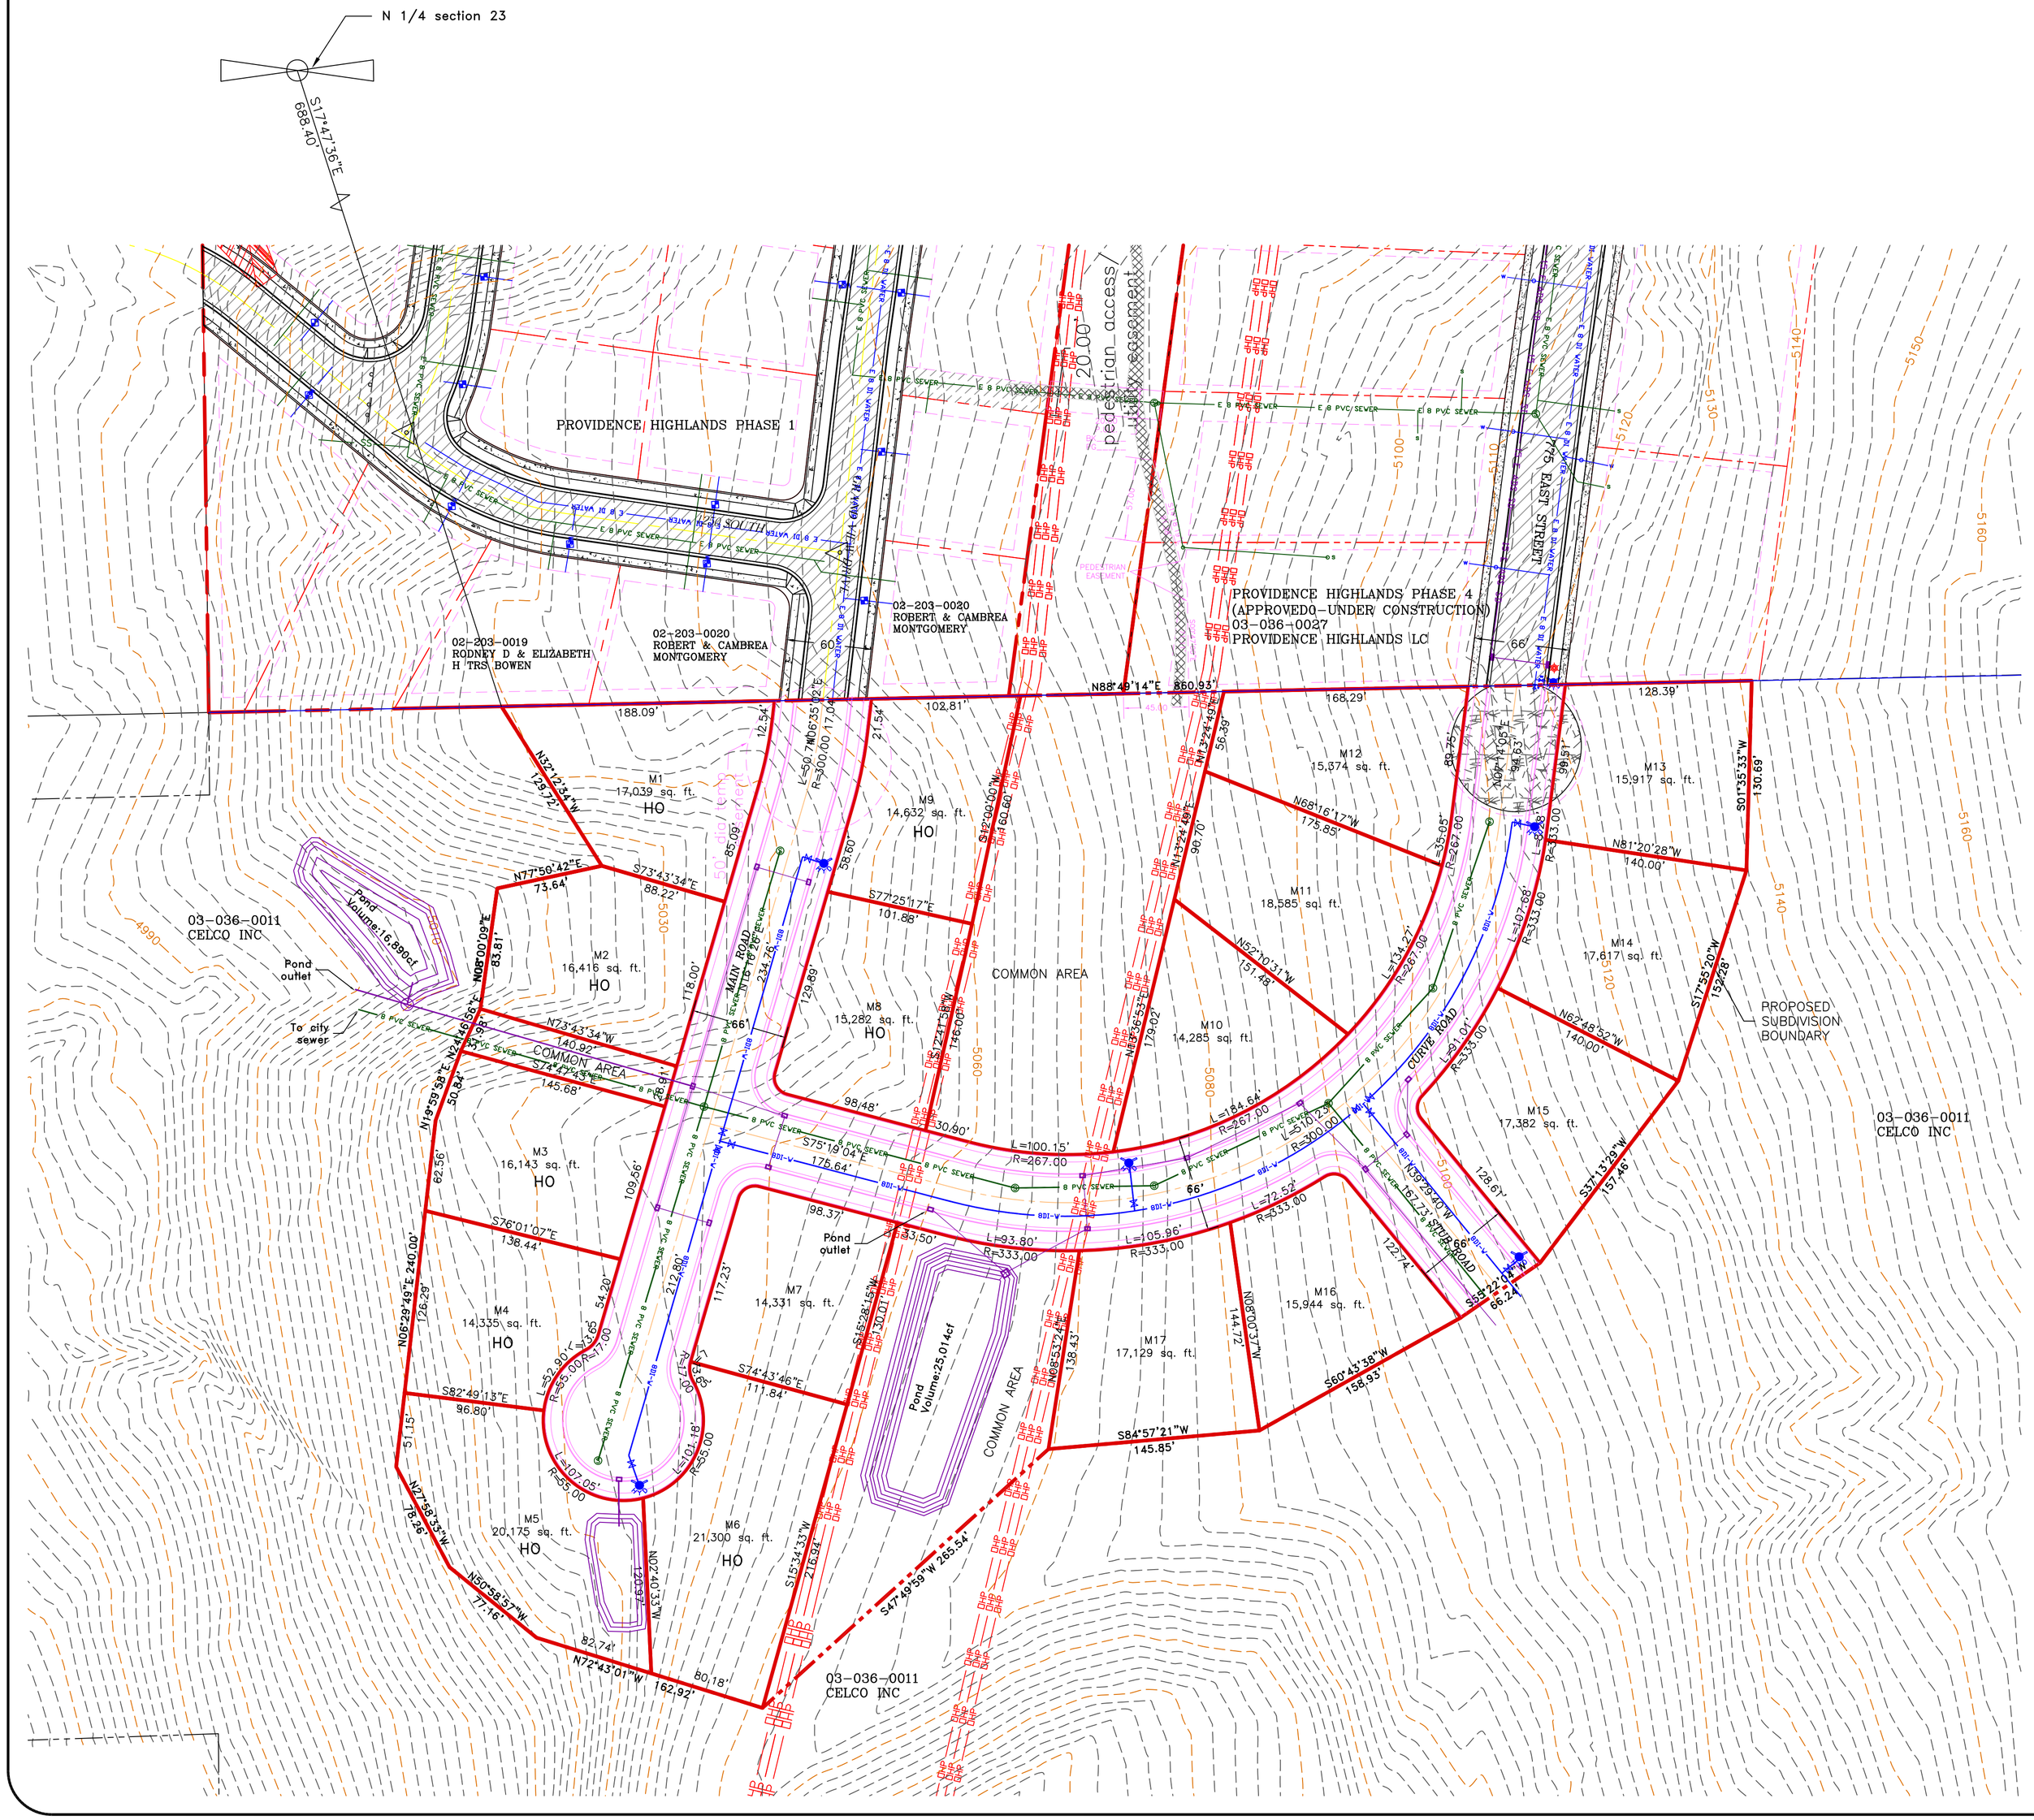

LEGEND

- SUBDIVISION BOUNDARY
- EXISTING EASEMENT
- EXISTING WATER AS NOTED
- EXISTING SEWER AS NOTED
- PROPOSED STORM
- PROPOSED WATER
- PROPOSED SEWER
- EXISTING OVERHEAD POWER
- EXISTING CONTOUR (10')
- EXISTING CONTOUR (2')
- EXISTING ASPHALT

1. INTENT OF DEVELOPMENT: TO CREATE 17 RESIDENTIAL LOTS AND PROVIDE CONNECTIVITY FOR THE SURROUNDING AREA.
2. TOTAL AREA: 10.56 ACRES
3. ZONING: R-1
4. NUMBER OF LOTS: 17
5. CULINARY WATER: TO BE PROVIDED BY MILLVILLE CITY (NOT CURRENTLY WITHIN 100')
6. SEWER: TO BE PROVIDED BY MILLVILLE CITY. (NOT CURRENTLY WITHIN 100')
7. STORM WATER: TO BE CAPTURED AND TRANSPORTED TO A POND FOR RETENTION/DETENTION ON CELCO PROPERTY AS SHOWN.
8. PROJECT IS NOT LOCATED WITHIN A 100 YR FLOOD PLAIN PER FEMA.

LEGAL DESCRIPTION

Part of the Northeast Quarter of Section 23, Township 11 North, Range 1 East of the Salt Lake Base and Meridian described as follows:

Commencing at the Northwest Corner of Section 23, Township 11 North, Range 1 East of the Salt Lake Base and Meridian monumented with a Brass Cap, thence N 88°36'45" E 2642.72 feet along the north line of the Northwest Quarter of said Section 23 to the North Quarter Corner of said Section 23 monumented with an Aluminum Cap; thence along the boundary of Providence Highlands Subdivision, Phase 1 recorded in the Cache County, Ut