
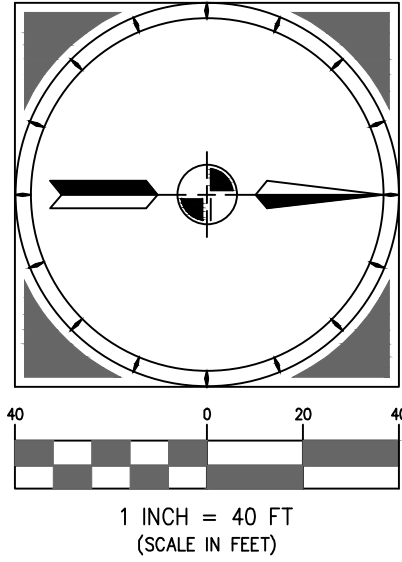


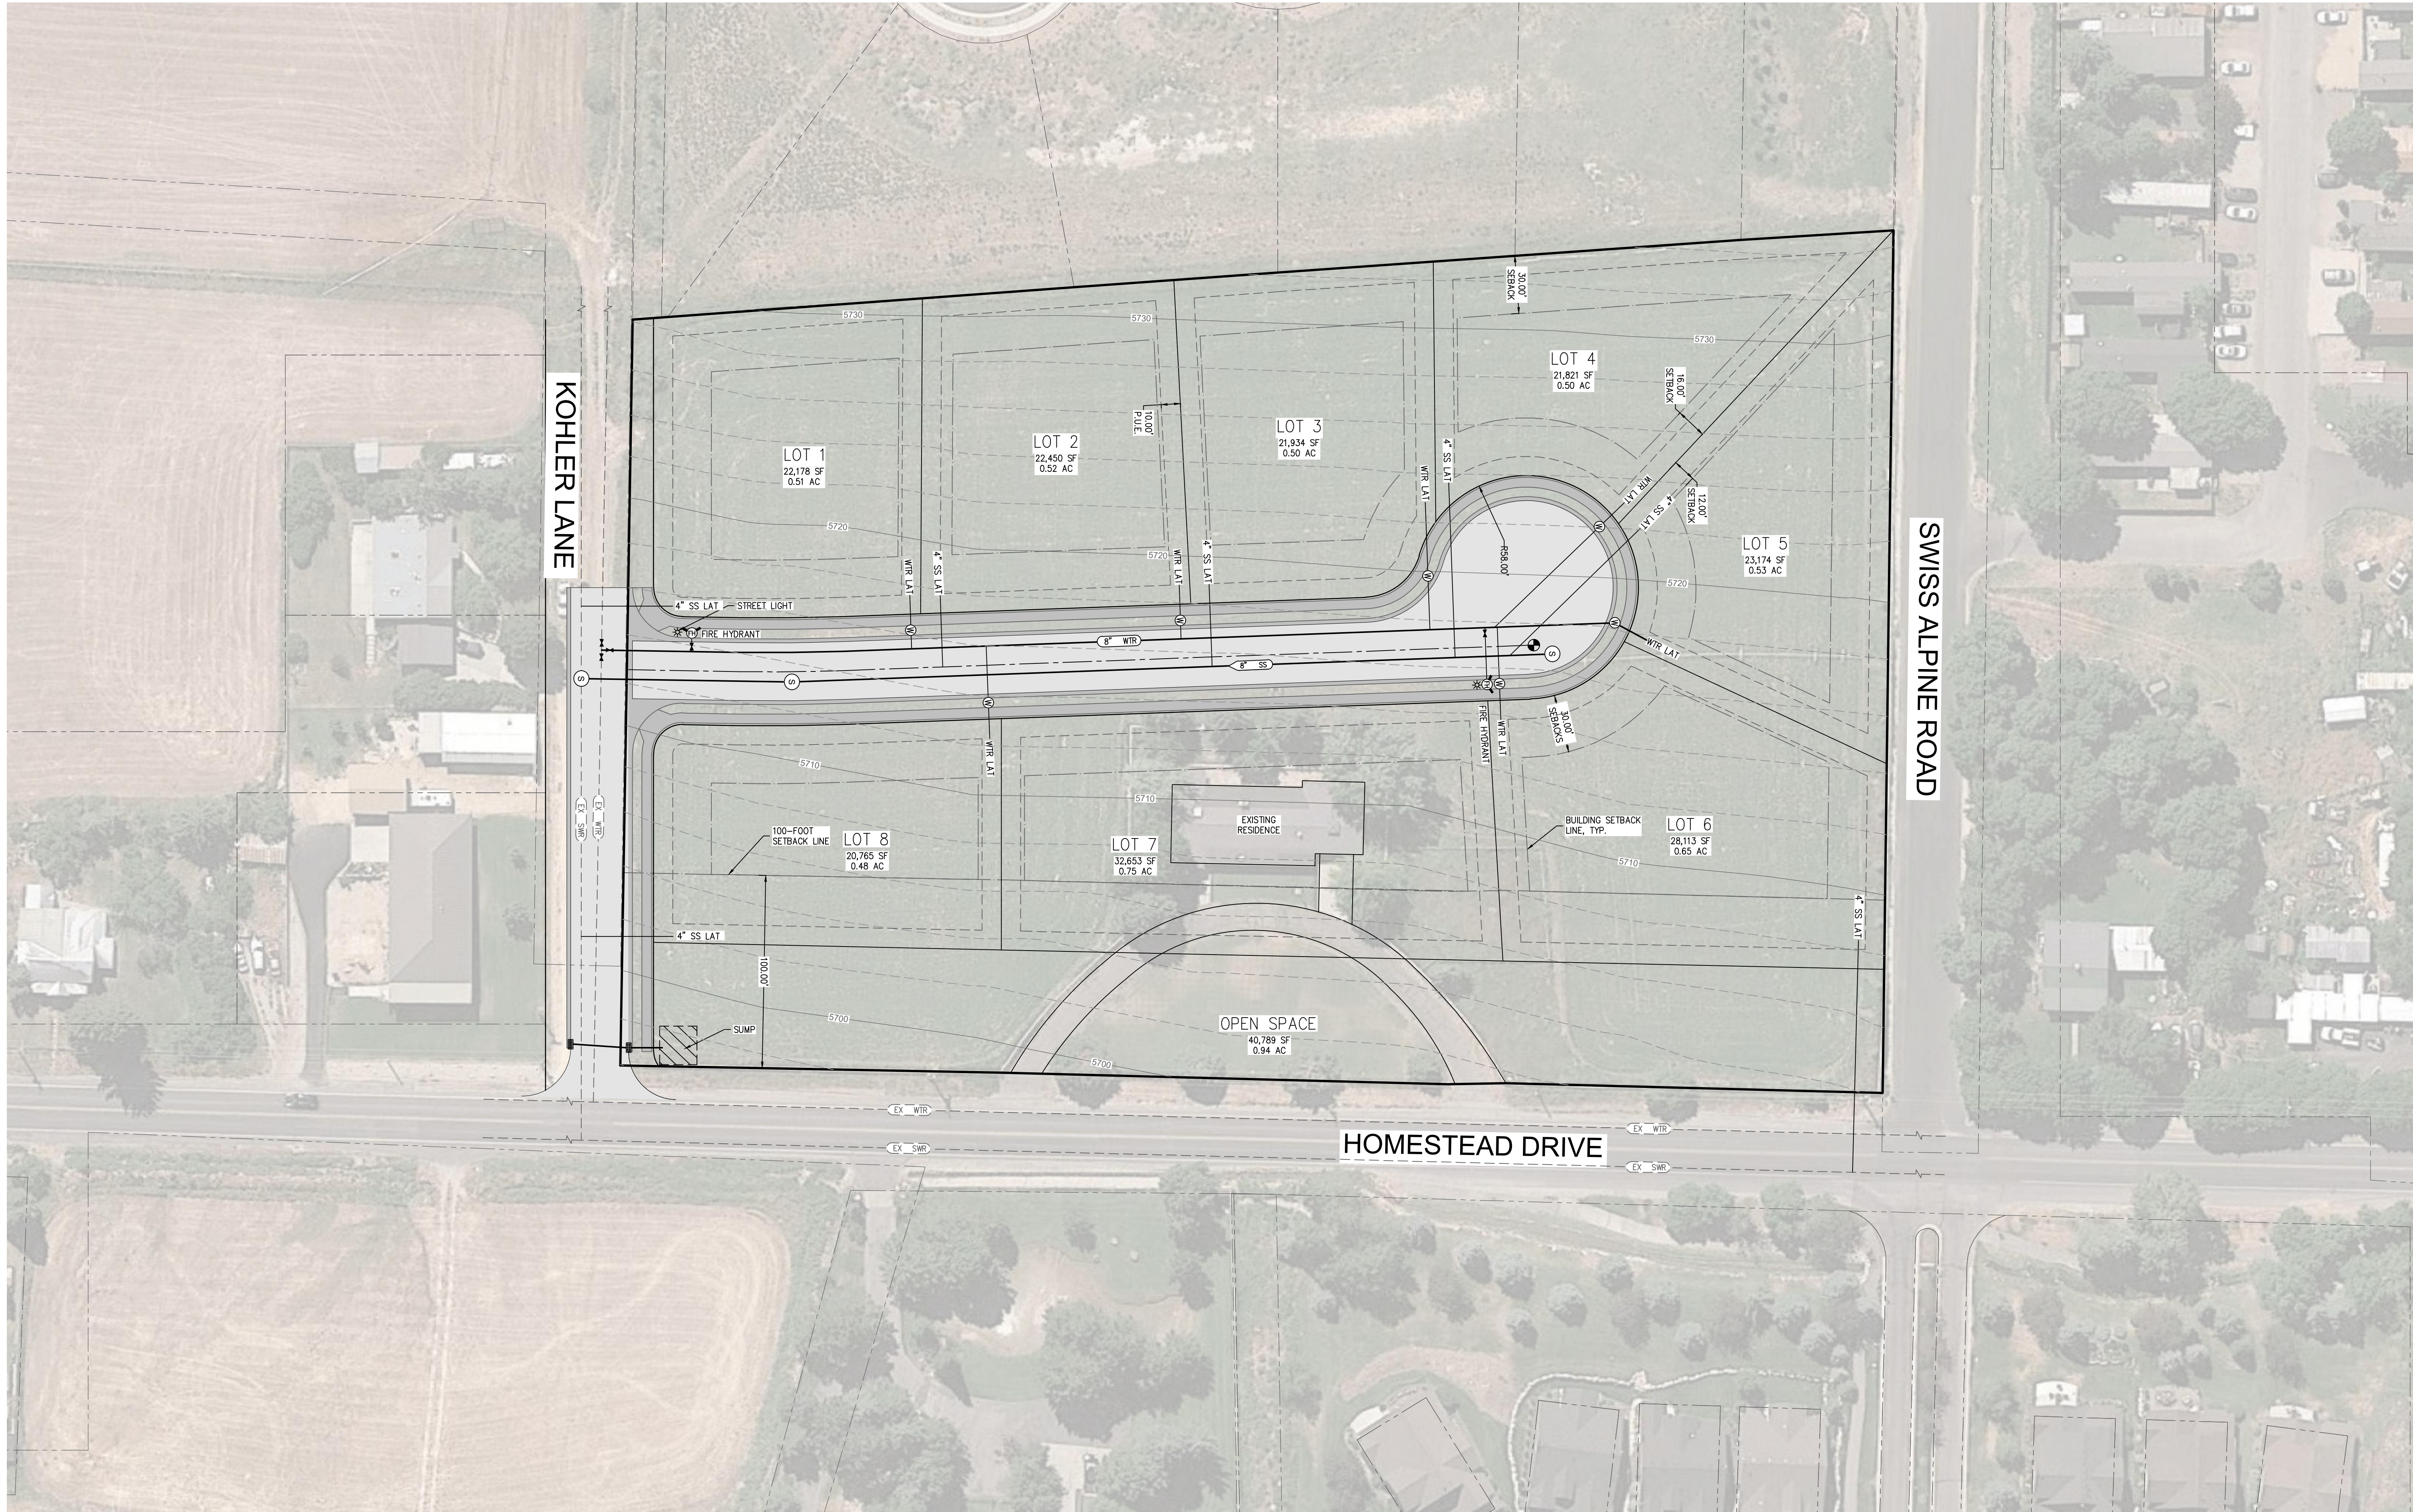

PROJECT
C20-020
SHEET
1
ISSUE DATE
09-30-2020

Summit Engineering Group Inc.
Structural • Civil • Surveying
55 WEST CENTER • P.O. BOX 176
HEBER CITY, UTAH 84032
P: 435-854-9229 • F: 435-854-9231

Developer
Sam Castor
702-371-0724
scastor@gmail.com

COPYRIGHT © 2020
SUMMIT ENGINEERING GROUP, INC.
SEAMING ALTERATION
IT IS A VIOLATION OF LAW FOR ANY
PERSON, UNLESS ACTING UNDER THE
DIRECTION OF THE PROFESSIONAL LAND
SURVEYOR TO ALTER ANY ITEM ON THIS
DOCUMENT IN ANY WAY. ANY LICENSEE WHO
ALTERS THIS DOCUMENT IS REQUIRED BY
LAW TO AFFIX THEIR SEAL AND THE
NOTATION "ALTERED BY" FOLLOWED BY THEIR
SIGNATURE AND SPECIFIC DESCRIPTION OF
THE ALTERATIONS.

EDELWEISS ESTATES PRELIMINARY SITE PLAN

LOCATED IN THE NORTHWEST 1/4 OF SECTION 34, TOWNSHIP 3 SOUTH, RANGE 4 EAST, SLB&M,
MIDWAY, WASATCH COUNTY, UTAH

REV1