



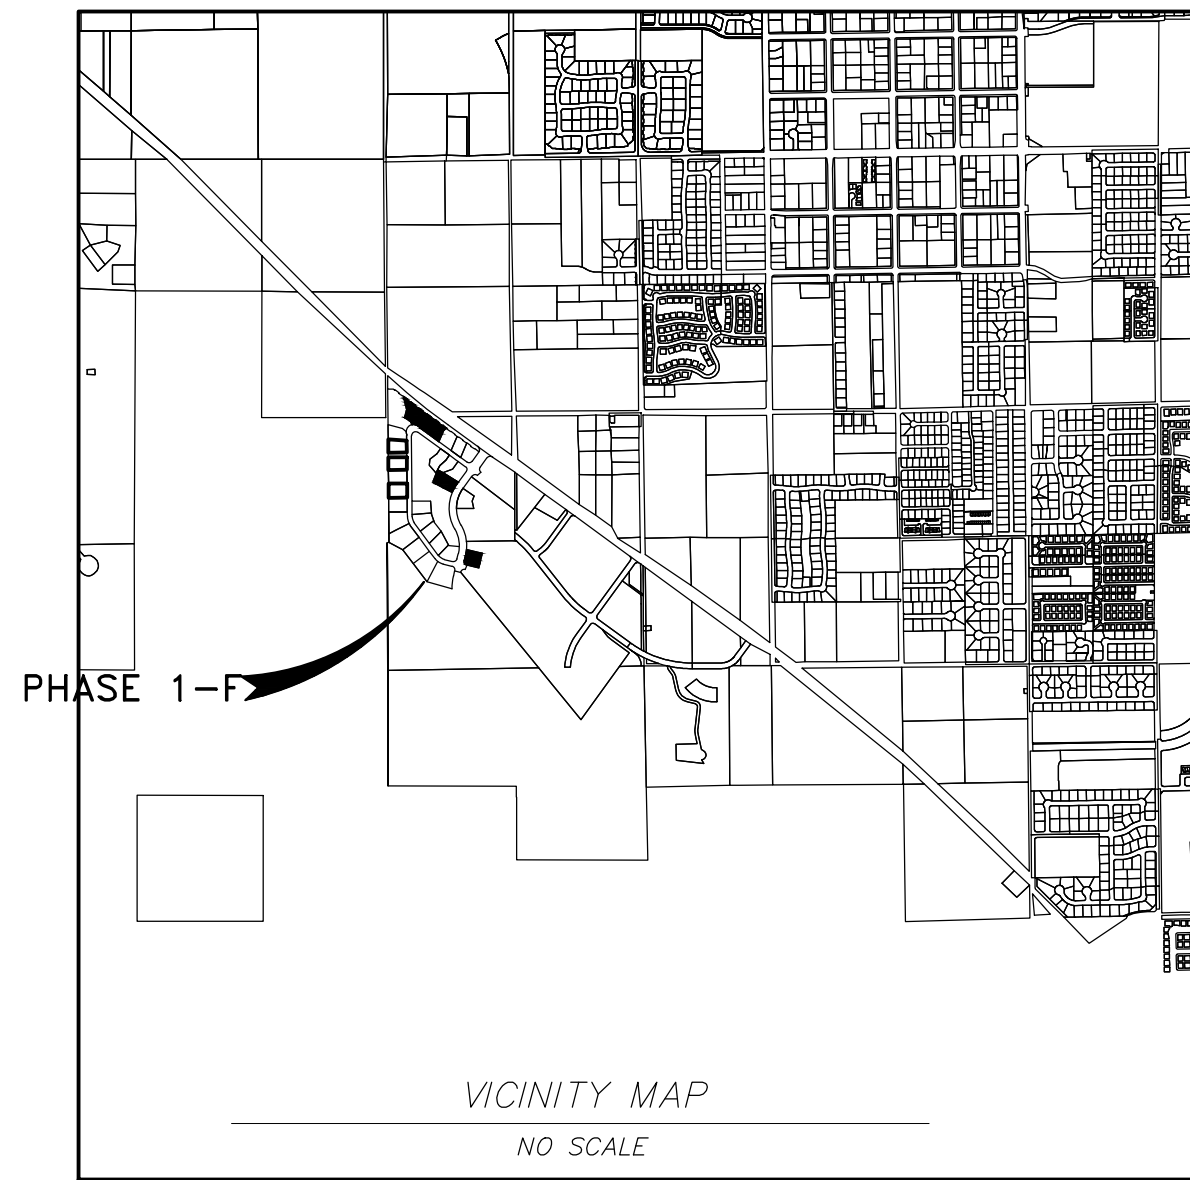

50 0 50
SCALE IN FEET

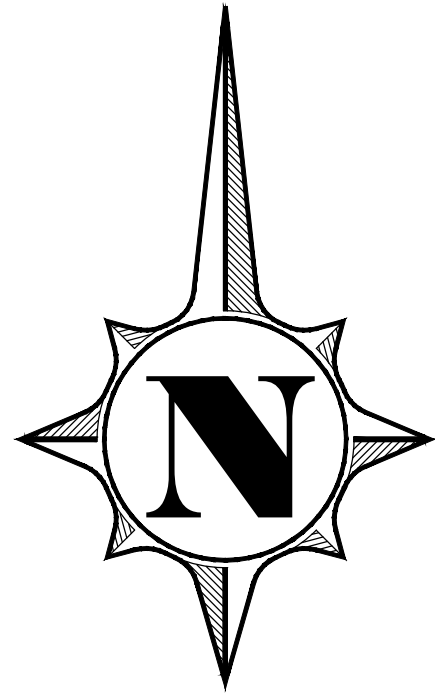

LEGEND

- SECTION CORNER (AS NOTED)
- REBAR & CAP (EXISTING)
- REBAR & CAP (TO BE SET)
- CLASS I MONUMENT (EXISTING)
- CLASS I MONUMENT (TO BE SET)
- CLASS II MONUMENT (TO BE SET)

WEST QUARTER CORNER
SECTION 6 T.42S. R.16W. S.L.B.&M.
(H.C.N.# 4032)
H.C.N. GRID N. 1002943.62
H.C.N. GRID E. 999982.81

112.34 FEET TO
POB PARCEL 1


336.34 FEET TO
POB PARCEL 1

397.16'
EAST

409.46'
EAST

BASIS OF BEARINGS S 00°52'33" W 1339.17' MEAS. (GROUND) 1/4 COR. TO S. 1/16 COR.
H.C.N. = S 00°52'20" W 2677.50' (GROUND) 1/4 COR. TO S.W. COR.
MEAS. = S 00°52'00" W 2678.00' (GROUND) 1/4 COR. TO S.W. COR.

SOUTH 1/16 CORNER
SECTION 6, T.42S. R.16W. S.L.B.&M.
(FOUND 1990 B.L.M. A.C.)
GRID N. 10028604.86
GRID E. 999962.32

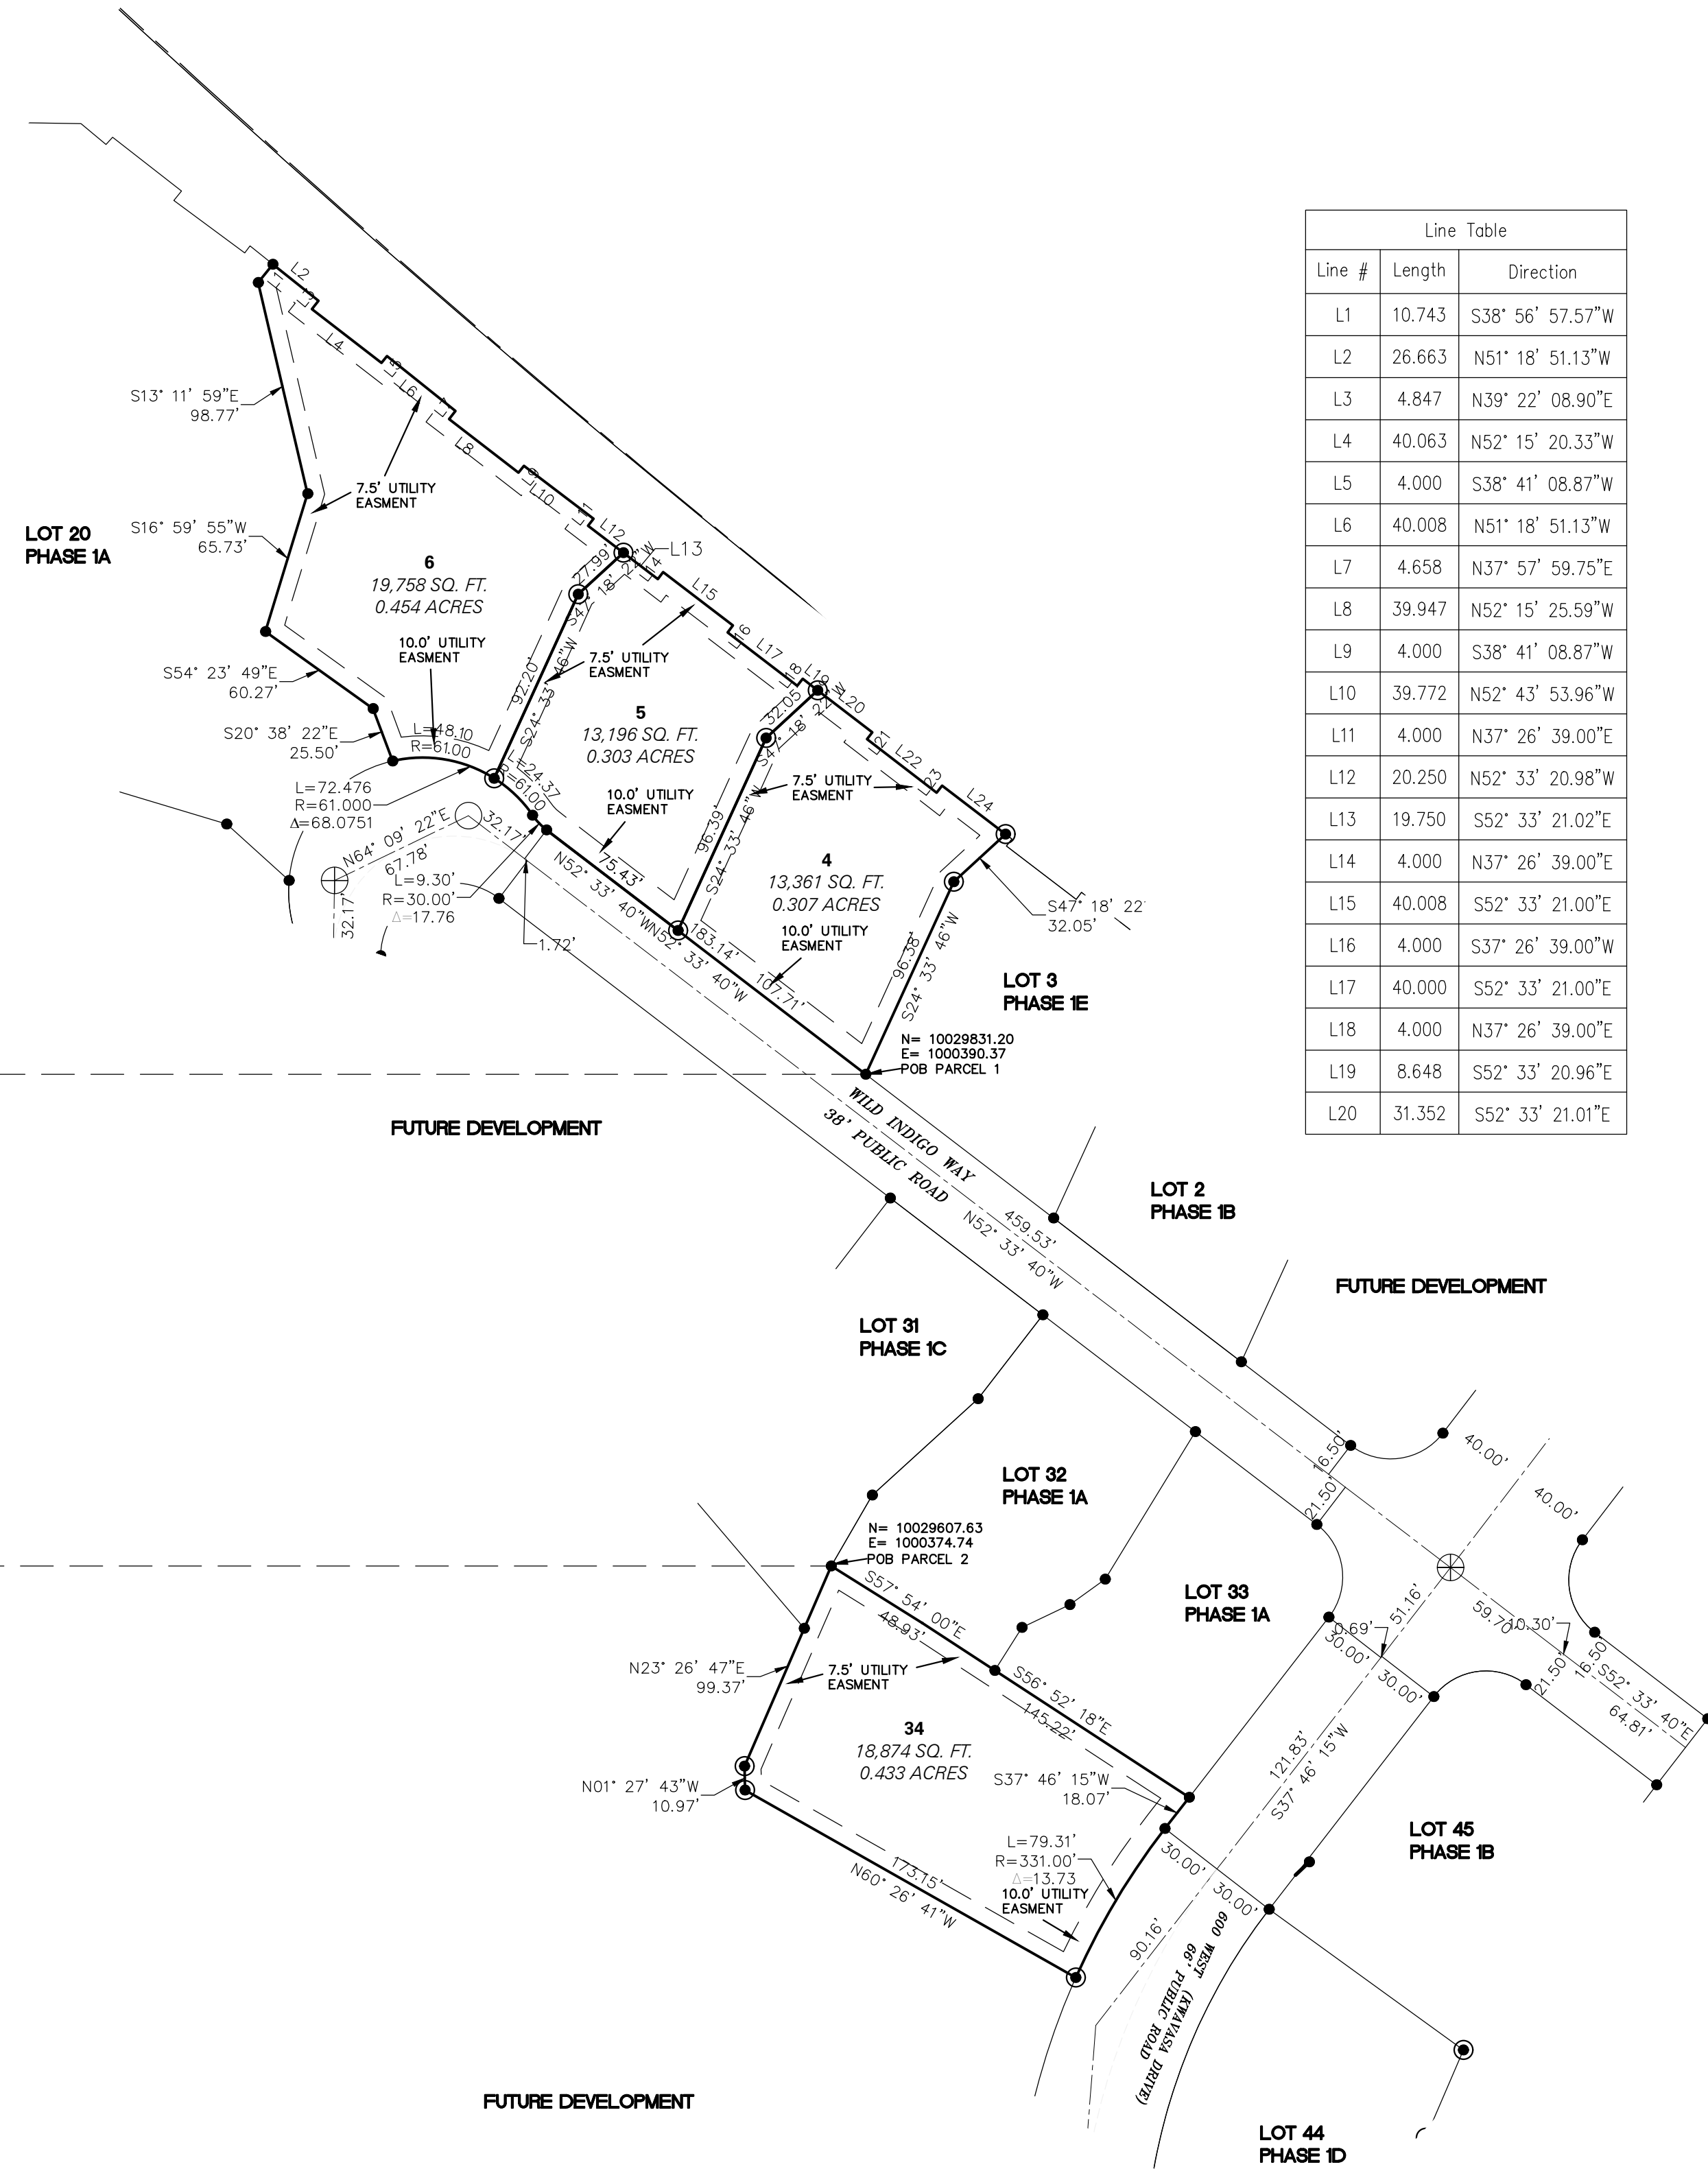

Line Table		
Line #	Length	Direction
L1	10.743	S38° 56' 57.57°W
L2	26.663	N51° 18' 51.13°W
L3	4.847	N39° 22' 08.90°E
L4	40.063	N52° 15' 20.33°W
L5	4.000	S38° 41' 08.87°W
L6	40.008	N51° 18' 51.13°W
L7	4.658	N37° 57' 59.75°E
L8	39.947	N52° 15' 25.59°W
L9	4.000	S38° 41' 08.87°W
L10	39.772	N52° 43' 53.96°W
L11	4.000	N37° 26' 39.00°E
L12	20.250	N52° 33' 20.98°W
L13	19.750	S52° 33' 21.02°E
L14	4.000	N37° 26' 39.00°E
L15	40.008	S52° 33' 21.00°E
L16	4.000	S37° 26' 39.00°W
L17	40.000	S52° 33' 21.00°E
L18	4.000	N37° 26' 39.00°E
L19	8.648	S52° 33' 20.96°E
L20	31.352	S52° 33' 21.01°E

Line Table		
Line #	Length	Direction
L21	4.000	S37° 26' 39.00°W
L22	39.977	S52° 33' 20.99°E
L23	4.000	N37° 26' 39.00°E
L24	36.381	S52° 33' 21.00°E

OWNER:
KAYENTA DEVELOPMENT INC
628-7234

ENGINEER:
KUMA ENGINEERING COMPANY
435-229-0244

SURVEYOR:
CORNERPOINT PROFESSIONAL LAND SURVEYS
435-619-5528

INDIGO TRAILS PHASE 1-F

A PLANNED RESIDENTIAL COMMUNITY

LOCATED IN SECTIONS 6, TOWNSHIP 41 SOUTH, RANGE 16 WEST, SALT LAKE BASE & MERIDIAN