


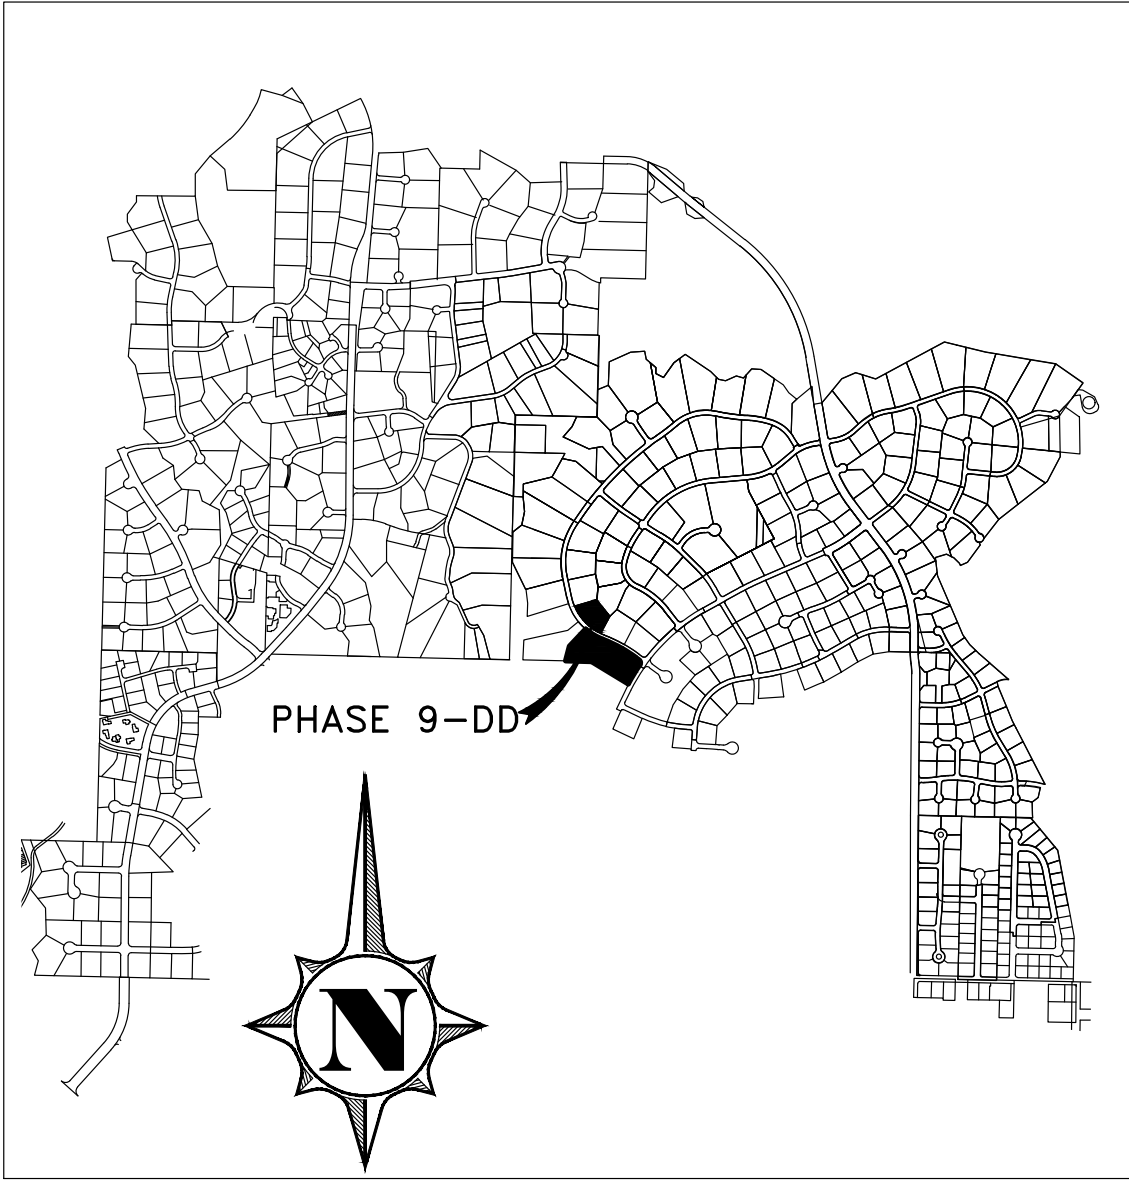

NOTES:

- A GEOTECHNICAL INVESTIGATION WAS PERFORMED BY GTS. THE INVESTIGATION RESULTS AND SPECIFIC RECOMMENDATIONS FOR THE CONSTRUCTION OF FOUNDATIONS, FLOOR SLABS, AND FLAT WORK ARE COMPILED IN A REPORT DATED MARCH 28, 2008. PROJECT NO. 18314. THIS REPORT IS AVAILABLE FROM THE DEVELOPER AND A COPY IS ON FILE WITH IVINS CITY. OWNERS, BUILDERS, AND CONTRACTORS SHOULD BECOME FAMILIAR WITH THIS REPORT AND COMPLY WITH ITS RECOMMENDATIONS.
- THE GEOTECHNICAL INVESTIGATION IDENTIFIED THAT SLIGHTLY TO HIGHLY COLLAPSIBLE SOILS ARE PRESENT WITHIN THIS SUBDIVISION. SPECIAL CONSIDERATION TO DESIGN OF STRUCTURE FOUNDATIONS IS REQUIRED AS PER THE RECOMMENDATIONS OF THE GEOTECHNICAL REPORT MENTIONED ABOVE.
- ALL LOTS ARE SUBJECT TO A 10'-FOOT WIDE PUBLIC UTILITY AND DRAINAGE EASEMENT ALONG THE FRONT LOT LINE AND A 7.5 FOOT PUBLIC UTILITY AND DRAINAGE EASEMENT ALONG ALL SIDE AND REAR LOT LINES.
- ALL LOTS IN THIS SUBDIVISION ARE SUBJECT TO A 30 FOOT BUILDING SETBACK ALONG ALL PUBLIC AND PRIVATE STREETS, 15 FOOT ON ALL INTERIOR SIDE YARDS, AND 30 FOOT REAR YARDS UNLESS OTHERWISE NOTED.
- DIMENSIONS SHOWN TAKE PRECEDENCE OVER SCALE.
- ALL COORDINATES LISTED ARE UTAH SOUTH ZONE NAD 83 STATE PLANE (GRID) COORDINATES.
- ALL BEARINGS ARE DERIVED FROM THE BASIS OF BEARING SHOWN HEREON.
- ALL DISTANCES LISTED ARE GROUND DISTANCES AND ARE TRUE REPRESENTATION OF MONUMENTS AND IMPROVEMENTS PLACE OR TO BE PLACE ON THE GROUND. (UNLESS OTHERWISE NOTED)
- LANDSCAPING DESIGN, MAINTENANCE, AND CONTROL WITHIN THE PUBLIC RIGHT-OF-WAYS SHALL BE THE SOLE RESPONSIBILITY OF THE ADJOINING PROPERTY OWNER OR PROPERTY OWNERS ASSOCIATION (AS DEFINED BY THE BYLAWS OF THE PROPERTY OWNERS ASSOCIATION), ITS SUCCESSORS AND OR ASSIGNS. (UNLESS OTHERWISE NOTED)
- LANDSCAPING MAINTENANCE AND CONTROL WITHIN IDENTIFIED PUBLIC OPEN SPACE AREAS SHALL BE THE RESPONSIBILITY OF IVINS CITY. (UNLESS OTHERWISE NOTED)
- ALL APPROVED SEWER MAINS AND MANHOLES WITHIN PUBLIC AND PRIVATE STREETS ARE PUBLIC AND SHALL BE MAINTAINED BY IVINS CITY UNLESS OTHERWISE NOTED. CONNECTION TO PUBLIC SEWER SYSTEM REQUIRES INSTALLATION OF A SEPTIC TANK AND FILTER. ALL SEPTIC TANKS, FILTERS, LATERALS AND PUMPS ARE PRIVATE AND MAINTAINED BY THE PROPERTY OWNER OR PROPERTY OWNERS ASSOCIATION AS DEFINED BY THE PROPERTY OWNERS ASSOCIATION UNLESS OTHERWISE NOTED. ALL APPROVED DRAINAGE IMPROVEMENTS LOCATED WITHIN PUBLIC STREETS AND SPECIFIED EASEMENTS ARE PUBLIC AND SHALL BE MAINTAINED BY IVINS CITY UNLESS OTHERWISE NOTED. DRAINAGE IMPROVEMENTS IN PRIVATE STREETS ARE PRIVATE AND SHALL BE MAINTAINED BY THE PROPERTY OWNERS ASSOCIATION OR ADJACENT PROPERTY OWNER AS DEFINED BY THE BYLAWS OF THE PROPERTY OWNERS ASSOCIATION.
- ALL APPROVED WATER IMPROVEMENTS ARE PUBLIC AND SHALL BE MAINTAINED BY IVINS CITY UP TO AND INCLUDING THE METER AND METER BOX, UNLESS OTHERWISE NOTED. ALL FIRE HYDRANTS AND THEIR APPURTENANCES WITHIN THIS SUBDIVISION ARE PUBLIC AND SHALL ALSO BE MAINTAINED BY IVINS CITY, UNLESS OTHERWISE NOTED.
- THE PROPERTY OWNER OR PROPERTY OWNERS ASSOCIATION (AS DEFINED BY THE BYLAWS OF THE PROPERTY OWNERS ASSOCIATION) SHALL BE RESPONSIBLE FOR REPAIRING, RESTORING, OR REPLACING PRIVATE DRIVEWAYS, PARKING AREAS, LANDSCAPING, FENCES, STRUCTURES OR OTHER PRIVATE IMPROVEMENTS CONTAINED WITHIN EASEMENTS OUTSIDE OF THE PUBLIC OR PRIVATE STREETS RESULTING FROM DAMAGE OR DISRUPTION CAUSED BY IVINS CITY IN INSTALLING, MAINTAINING, REPAIRING, OR REPLACING PUBLIC WATER, IRRIGATION, SEWER, AND/OR DRAINAGE IMPROVEMENTS.
- ALL STREETLIGHTS ON PRIVATE STREETS NOT MAINTAINED BY ROCKY MOUNTAIN POWER SHALL BE MAINTAINED BY THE PROPERTY OWNERS ASSOCIATION. ALL STREETLIGHTS ON PUBLIC ROADS NOT MAINTAINED BY ROCKY MOUNTAIN POWER SHALL BE MAINTAINED BY IVINS CITY.
- ALL PRIVATE ROADS IMPLY AN UNDERLYING PUBLIC UTILITY EASEMENT.

SEWER NOTE:

ALL LOTS IN THIS SUBDIVISION SHALL INSTALL A SEPTIC TANK ON THE SEWER LATERAL SUCH THAT ONLY EFFLUENT FROM THE SEPTIC TANK DISCHARGES INTO THE SEWER SYSTEM. PROPERTY OWNER MUST BE AWARE THAT THE SEPTIC TANK HAS SPECIAL MAINTENANCE REQUIREMENTS.

WATER SERVICE NOTE:

WATER SERVICE TO THIS SUBDIVISION IS PROVIDED BY KWJ, INC. ALL PIPELINES, METERS, VALVES, HYDRANTS AND APPURTENANCES ARE OWNED, OPERATED AND MAINTAINED BY KWJ OR ITS SUCCESSOR.


DRAINAGE NOTE:

ALL LOTS ARE SUBJECT TO MINOR STORM DRAINAGE INCREASES FROM UP SLOPE LOTS. TO MINIMIZE THE DRAINAGE IMPACTS FROM LOT DEVELOPMENT, GRADING IS LIMITED TO THAT PORTION OF THE SITE WHICH IS DOMESTICATED FOR HOUSE FOOTPRINT, COURTYARD AREAS AND DRIVEWAY ACCESS (SEE CO&RS).

WHERE COURSE OF DRAINAGE IS ALTERED WITHIN THE BOUNDARIES OF A LOT, IT IS THE RESPONSIBILITY OF THAT LOT OWNER TO MANAGE ANY INCREASES OF STORM WATER DISCHARGES BY DETENTION OR OTHER ENGINEERING SOLUTIONS TO ASSURE STORM RUNOFF IMPACT TO DOWN SLOPE PROPERTY OWNERS IS NOT SIGNIFICANTLY INCREASED.

LEGEND

- SECTION CORNER (AS NOTED)
- REBAR & CAP (EXISTING)
- REBAR & CAP (TO BE SET)
- CLASS I MONUMENT (EXISTING)
- CLASS I MONUMENT (TO BE SET)
- CLASS II MONUMENT (TO BE SET)

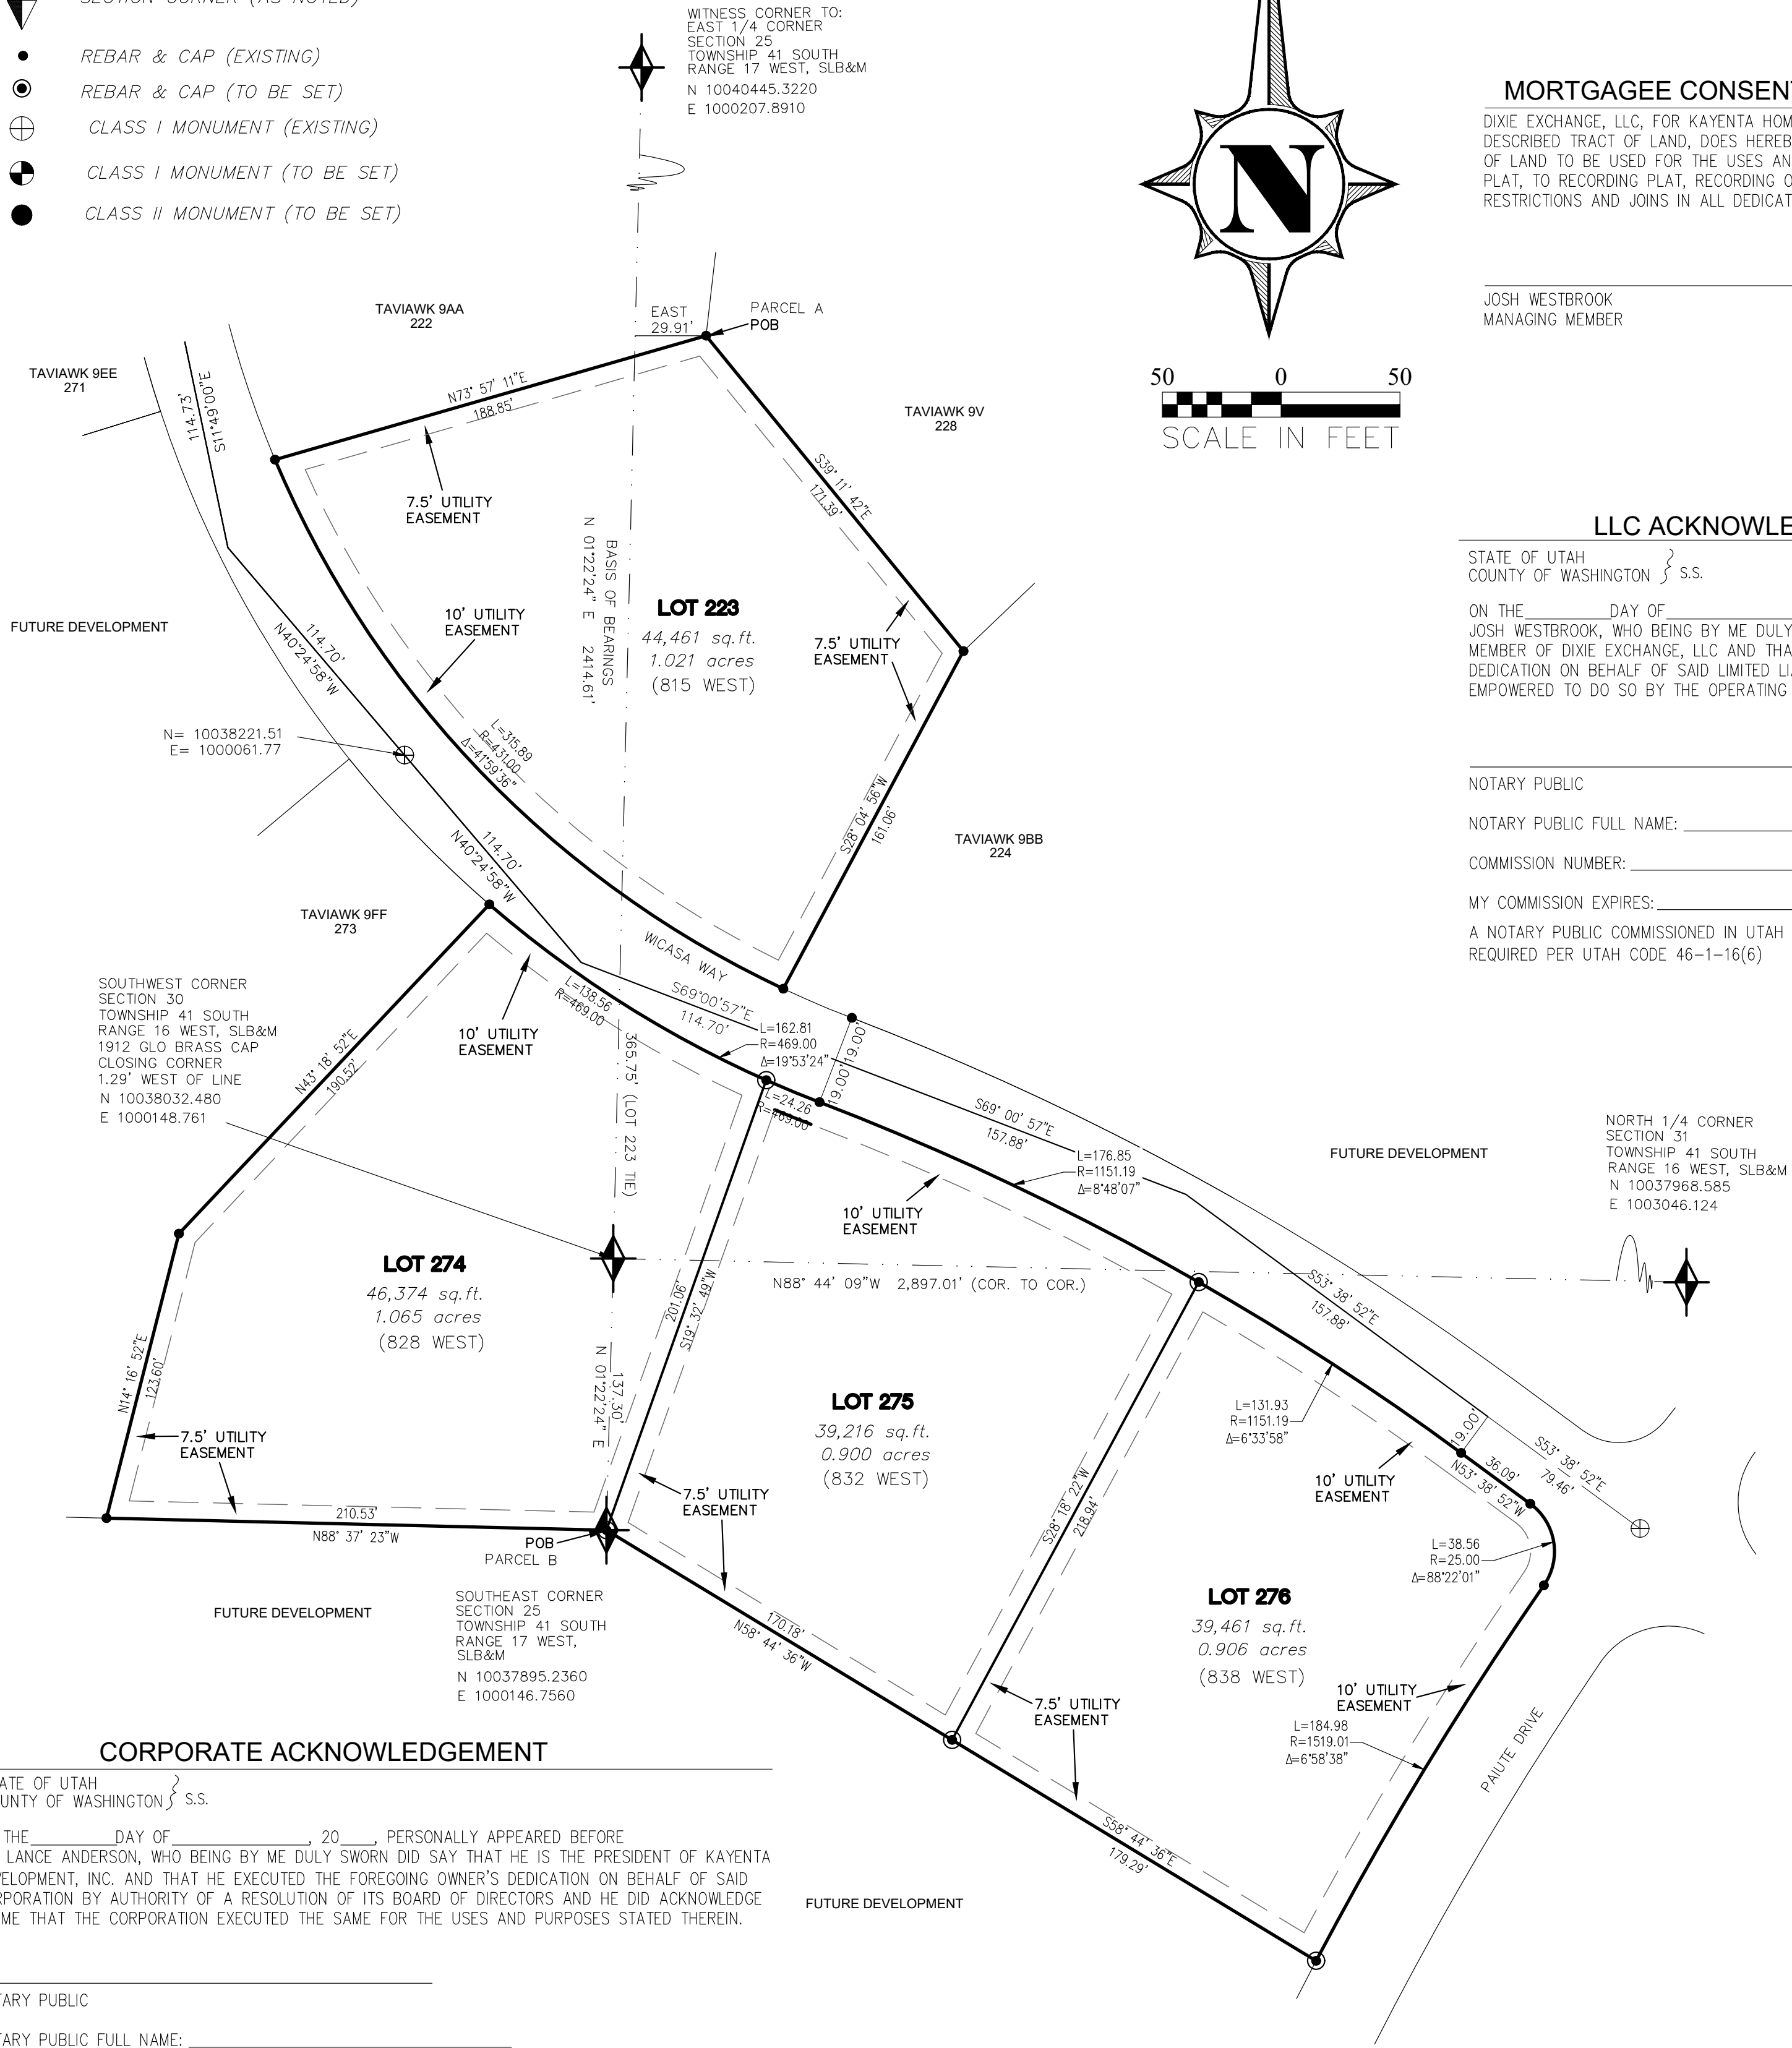

CORPORATE ACKNOWLEDGEMENT

STATE OF UTAH }  
COUNTY OF WASHINGTON } S.S.  
ON THE \_\_\_\_\_ DAY OF \_\_\_\_\_, 20\_\_\_\_, PERSONALLY APPEARED BEFORE ME, LANCE ANDERSON, WHO BEING BY ME DULY SWORN DID SAY THAT HE IS THE PRESIDENT OF KAYENTA DEVELOPMENT, INC. AND THAT HE EXECUTED THE FOREGOING OWNER'S DEDICATION ON BEHALF OF SAID CORPORATION BY AUTHORITY OF A RESOLUTION OF ITS BOARD OF DIRECTORS AND HE DID ACKNOWLEDGE TO ME THAT THE CORPORATION EXECUTED THE SAME FOR THE USES AND PURPOSES STATED THEREIN.

NOTARY PUBLIC  
NOTARY PUBLIC FULL NAME: \_\_\_\_\_  
COMMISSION NUMBER: \_\_\_\_\_  
MY COMMISSION EXPIRES: \_\_\_\_\_  
A NOTARY PUBLIC COMMISSIONED IN UTAH STAMP NOT REQUIRED PER UTAH CODE 46-1-16(6)

MORTGAGEE CONSENT TO RECORD:

DIXIE EXCHANGE, LLC, FOR KAYENTA HOMESITES, INC A MORTGAGEE OF THE DESCRIBED TRACT OF LAND, DOES HEREBY GIVE CONSENT OF SAID TRACT OF LAND TO BE USED FOR THE USES AND PURPOSES DESCRIBED IN THE PLAT, TO RECORDING PLAT, RECORDING OF COVENANTS, CONDITIONS AND RESTRICTIONS AND JOINS IN ALL DEDICATIONS.

JOSH WESTBROOK  
MANAGING MEMBER

LLC ACKNOWLEDGEMENT

STATE OF UTAH }  
COUNTY OF WASHINGTON } S.S.  
ON THE \_\_\_\_\_ DAY OF \_\_\_\_\_, 20\_\_\_\_, PERSONALLY APPEARED BEFORE ME JOSH WESTBROOK, WHO BEING BY ME DULY SWORN DID SAY THAT HE IS THE MANAGING MEMBER OF DIXIE EXCHANGE, LLC AND THAT HE EXECUTED THE FOREGOING OWNERS DEDICATION ON BEHALF OF SAID LIMITED LIABILITY COMPANY BEING AUTHORIZED AND EMPOWERED TO DO SO BY THE OPERATING AGREEMENT OF THE DIXIE EXCHANGE, LLC.

NOTARY PUBLIC  
NOTARY PUBLIC FULL NAME: \_\_\_\_\_  
COMMISSION NUMBER: \_\_\_\_\_  
MY COMMISSION EXPIRES: \_\_\_\_\_  
A NOTARY PUBLIC COMMISSIONED IN UTAH STAMP NOT REQUIRED PER UTAH CODE 46-1-16(6)

OWNER'S DEDICATION

KNOWN ALL MEN BY THESE PRESENTS THAT THE UNDERSIGNED OWNERS OF ALL THE ABOVE DESCRIBED TRACT OF LAND, HAVING CAUSED THE SAME TO BE SUBDIVIDED INTO LOTS TO BE HEREAFTER KNOWN AS:

"TAVIAWK SUBDIVISION - PHASE 9-DD"

DOES HEREBY DEDICATE AND CONVEY TO IVINS CITY FOR PERPETUAL USE ALL UTILITY EASEMENTS AS SHOWN ON THIS PLAT. THE OWNER ALSO RETAINS RIGHTS OF USE WITHIN THE UTILITY EASEMENTS AS WELL AS GRANTS RIGHTS OF USE TO THE HOME OWNERS ASSOCIATION IN ACCORDANCE WITH TERMS AND CONDITIONS OF DEDICATIONS OF SAID AREAS AS MORE PARTICULARLY SET FORTH IN THE "DECLARATION OF COVENANTS, CONDITIONS AND RESTRICTIONS OF TAVIAWK SUBDIVISION", RECORDED IN THE OFFICE OF THE WASHINGTON COUNTY RECORDER ON THIS \_\_\_\_\_ DAY OF \_\_\_\_\_, PAGE \_\_\_\_\_, AS SUPPLEMENTED BY THE SUPPLEMENTAL DECLARATION OF TAVIAWK SUBDIVISION - PHASE IX--EE, RECORDED CONCURRENTLY HERewith, SAID DECLARATION OF COVENANTS, CONDITIONS AND RESTRICTIONS AND SUPPLEMENTAL DECLARATION IS HEREBY INCORPORATED AND MADE PART OF THIS PLAT.

IN WITNESS WHEREOF I HAVE HEREUNTO SET THIS \_\_\_\_\_ DAY \_\_\_\_\_ A.D. 20\_\_\_\_.

LANCE ANDERSON - PRESIDENT  
KAYENTA DEVELOPMENT INC.

ENGINEER:  
KUMA ENGINEERING COMPANY  
435-229-0244

SURVEYOR:  
CORNERPOINT PROFESSIONAL LAND SURVEYS  
435-619-5528

OWNER:  
KAYENTA DEVELOPMENT INC  
877 COYOTE GULCH CIRCLE  
IVINS, UT 84738  
628-7234

TAVIAWK SUBDIVISION PHASE 9-DD

A PLANNED RESIDENTIAL COMMUNITY

LOCATED IN SECTION 25 T41S R17W AND SECTIONS 30 AND 31 T41S R16W SALT LAKE BASE & MERIDIAN

| CITY COUNCIL APPROVAL   | CITY ENGINEER'S CERTIFICATE   | APPROVAL AS TO FORM                                                                                                  | APPROVAL AND ACCEPTANCE BY IVINS CITY   | TREASURER APPROVAL   | RECORDER ACCEPTANCE                 |
|---|---|---|---|---|-------------------------------------|
| THE IVINS CITY COUNCIL OF IVINS CITY, UTAH, GAVE PRELIMINARY PLAN APPROVAL FOR THE "TAVIAWK PHASE 9-DD" ON THE _____ DAY OF _____, A.D. _____. | I, CHARLES GILLETTE, PE, IVINS CITY ENGINEER DO HEREBY CERTIFY THAT THIS OFFICE HAS EXAMINED THIS SUBDIVISION PLAT AND HAVE DETERMINED THAT IT IS CORRECT AND IN ACCORDANCE WITH INFORMATION ON FILE IN THIS OFFICE. | I, THE IVINS CITY ATTORNEY, DO HEREBY APPROVE THIS SUBDIVISION PLAT AS TO FORM, THIS _____ DAY OF _____, A.D. _____. | ON THIS THE _____ DAY OF _____, A.D. _____, THE PLANNING COMMISSION OF IVINS CITY, UTAH, HAVING REVIEWED THE ABOVE: "TAVIAWK PHASE 9-DD" SUBDIVISION, AND HAVING FOUND THAT IT COMPLIES WITH THE REQUIREMENTS OF IVINS CITY, UTAH, PLANNING ORDINANCES, AND THE AUTHORIZATION GRANTED BY THE IVINS CITY CODE HEREBY APPROVES SAID AMENDED SUBDIVISION PLAT FOR RECORDING. | I, WASHINGTON COUNTY TREASURER, CERTIFY ON THIS _____ DAY OF _____, A.D. 20____, THAT ALL TAXES, SPECIAL ASSESSMENTS, AND FEES DUE ANY OWNING ON THIS SUBDIVISION FINAL PLAT HAVE BEEN PAID IN FULL. |                                     |
| ATTEST: _____<br>CITY RECORDER, IVINS, UTAH   | DATE _____<br>CITY ENGINEER, IVINS, UTAH   | _____<br>IVINS, UTAH, CITY ATTORNEY                                                                                  | ATTEST: _____<br>CITY RECORDER, IVINS, UTAH   | _____<br>WASHINGTON COUNTY TREASURER   | _____<br>WASHINGTON COUNTY RECORDER |