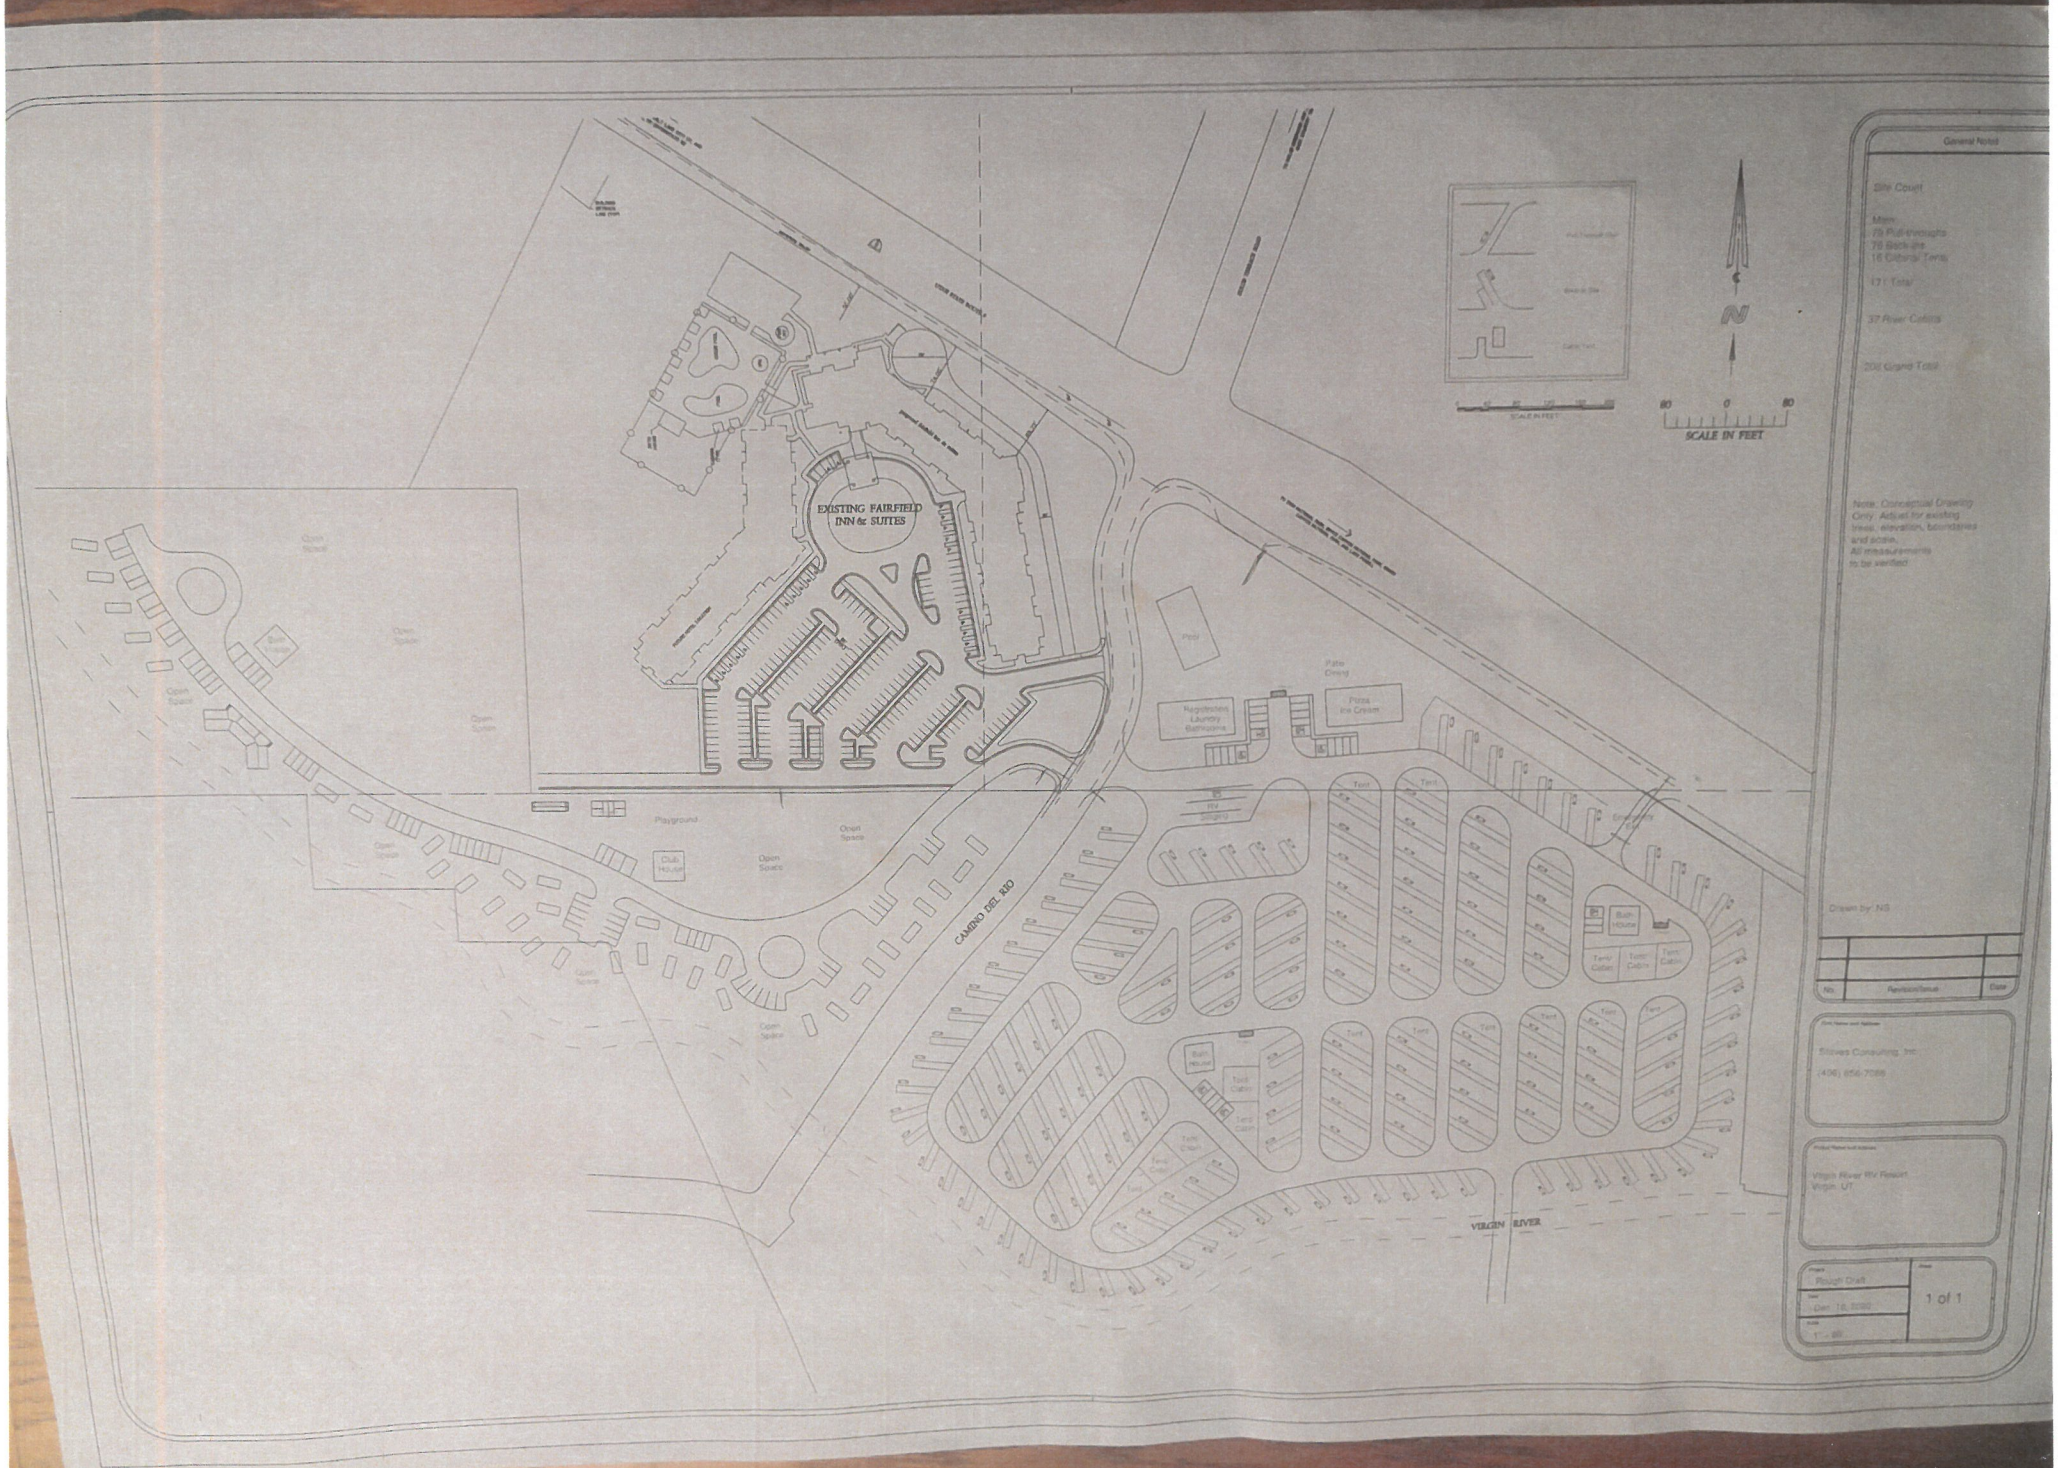
EXISTING FAIRFIELD INN & SUITES
Pool
Pate Dining
Pizza Ice Cream
Playground
Open Space
Club House
CAMINO DEL SOL
VIRGIN RIVER
Tent
Bath House
Tent Cabin
N
SCALE IN FEET
General Notes
Site Count
Main
79 Pull-throughs
78 Back-ins
16 Cabana Tents
171 Total
37 River Cabins
208 Grand Total
Note: Conceptual Drawing Only. Adjust for existing trees, elevation, boundaries and scale. All measurements to be verified
Drawn by: NS
No.
Revision/Issue
Date
Stieves Consulting, Inc.
(436) 656-7088
Virgin River RV Resort
Virgin, UT
Project
Rough Draft
Date
Dec. 16, 2020
Scale
1" = 80'
Sheet
1 of 1