

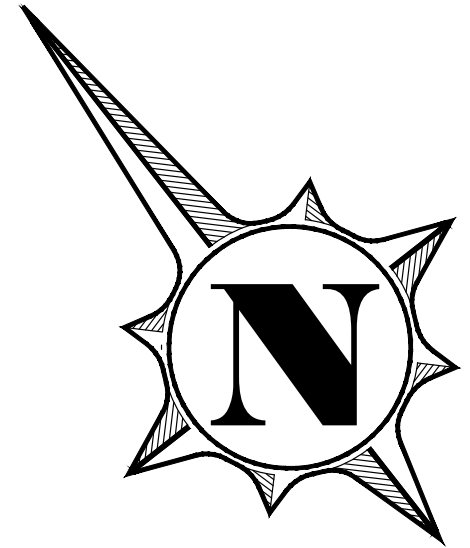
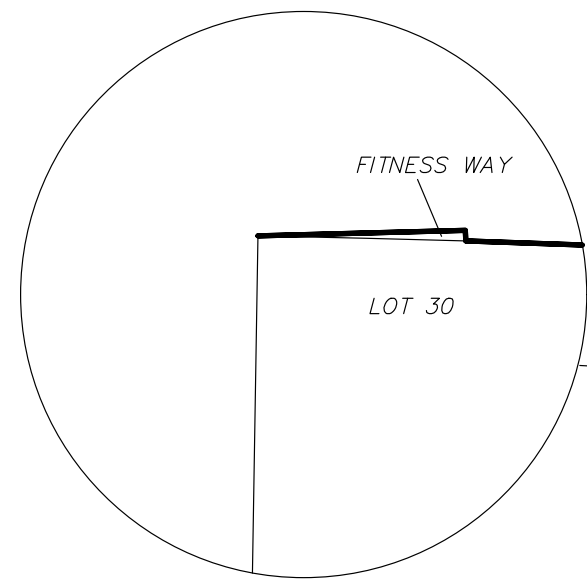


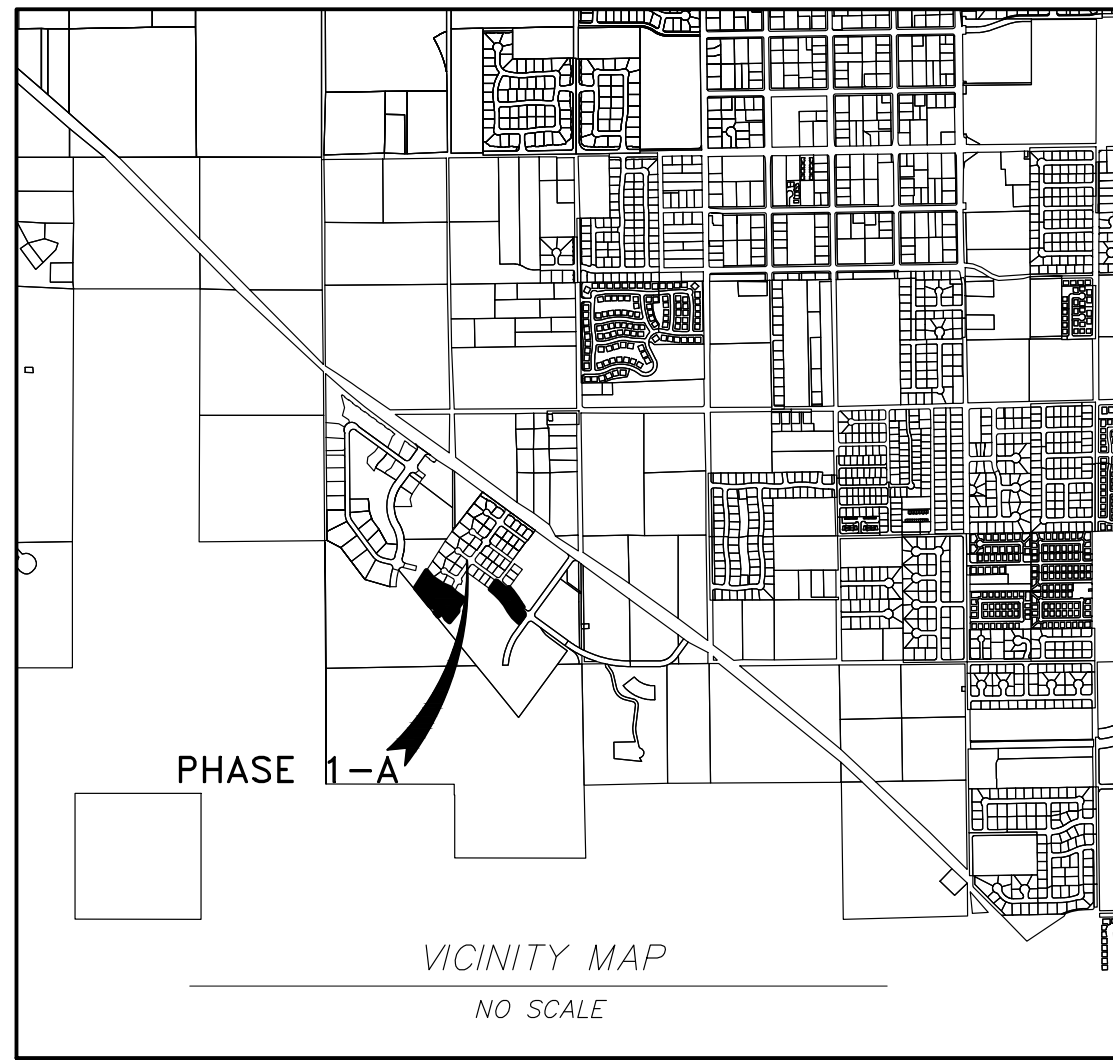

40 0 40
SCALE IN FEET

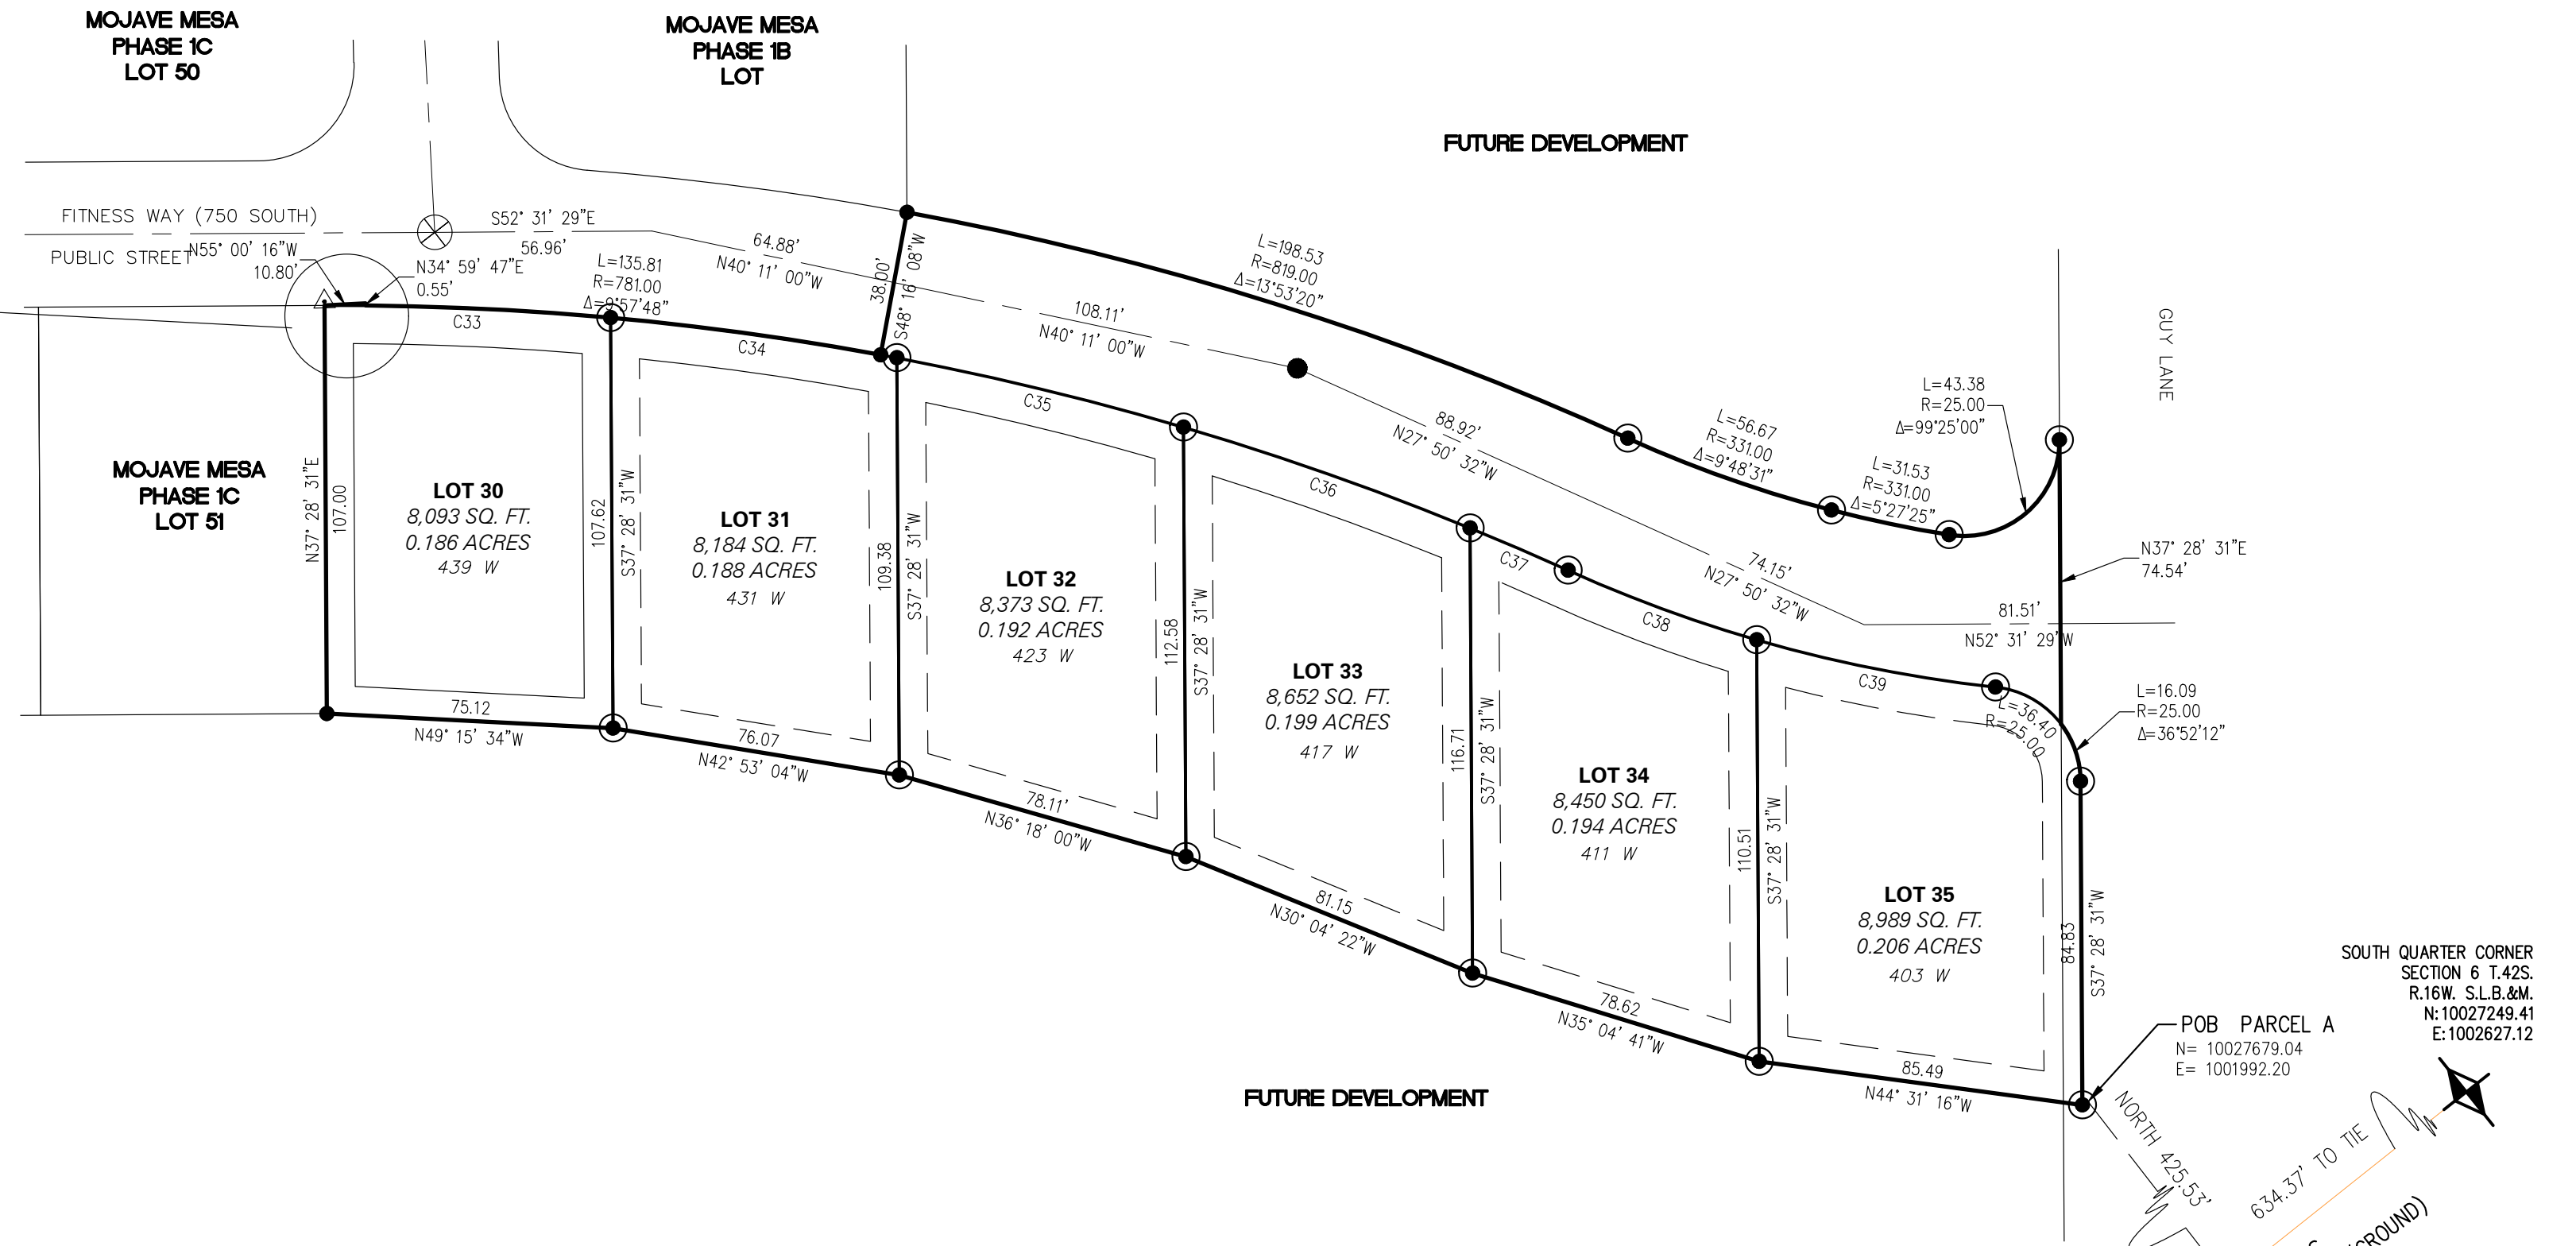

LEGEND

- SECTION CORNER (AS NOTED)
- REBAR & CAP (EXISTING)
- REBAR & CAP (TO BE SET)
- CLASS I MONUMENT (EXISTING)
- CLASS I MONUMENT (TO BE SET)
- CLASS II MONUMENT (TO BE SET)
- SET 1' OFFSET TO CORNER

Curve Table			
Curve #	Length	Radius	Delta
C1	82.37	375.00	012°35'08"
C2	43.79	25.00	100°22'11"
C3	15.35	169.00	005°12'16"
C4	16.19	169.00	005°29'25"
C5	20.02	35.00	032°45'54"
C6	47.31	35.00	077°26'40"
C7	25.00	35.00	040°55'32"
C8	25.00	35.00	040°55'32"
C9	59.93	35.00	098°06'44"
C10	27.53	35.00	045°04'04"
C11	3.87	35.00	006°20'14"
C12	8.99	131.00	003°55'57"
C23	41.06	25.00	094°05'46"
C24	4.85	375.00	000°44'26"
C25	81.88	1025.00	004°34'36"
C26	54.81	975.00	003°13'16"
C27	31.13	425.00	004°11'49"
C28	30.57	25.00	070°04'12"
C29	35.55	281.00	007°14'56"
C30	37.99	319.00	006°49'24"

Curve Table			
Curve #	Length	Radius	Delta
C31	42.73	25.00	097°55'53"
C32	83.51	425.00	011°15'30"
C33	75.12	781.00	005°30'39"
C34	75.83	781.00	005°33'47"
C35	77.31	781.00	005°40'18"
C36	79.70	781.00	005°50'49"
C37	27.99	781.00	002°03'12"
C38	52.78	369.00	008°11'41"
C39	63.89	369.00	009°55'11"

MOJAVE FLATS PHASE 1-A

A PLANNED RESIDENTIAL COMMUNITY

LOCATED IN SECTION 6, TOWNSHIP 42 SOUTH, RANGE 16 WEST, SALT LAKE BASE & MERIDIAN