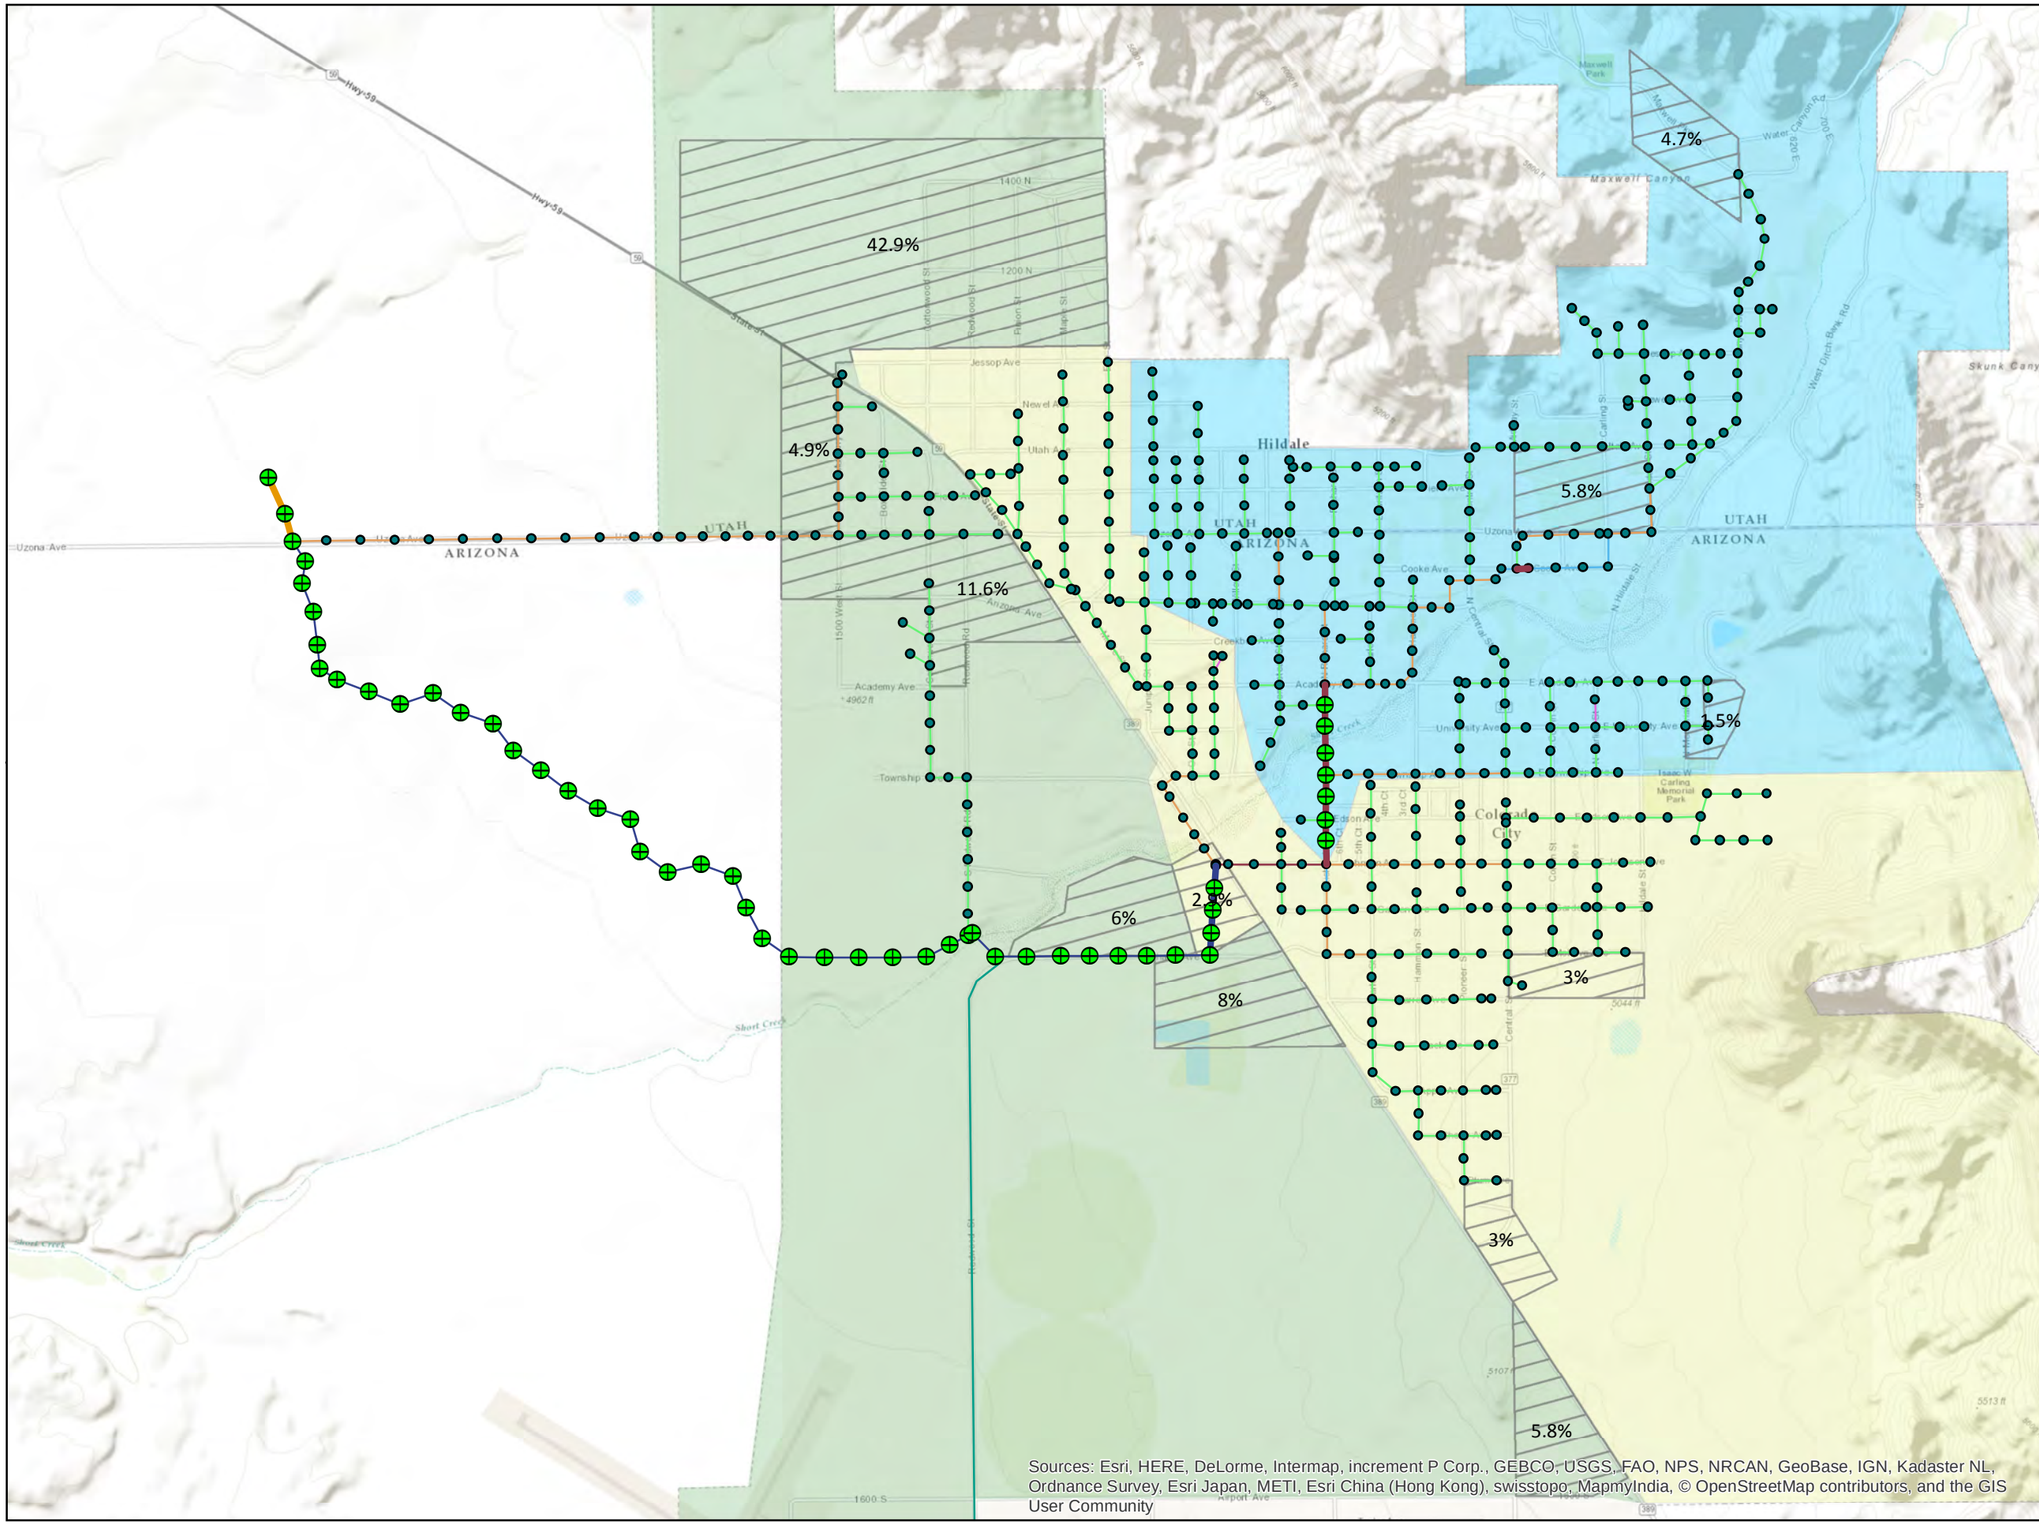

MAP LEGEND

0 900 1,800
Feet
1 in = 2,221 feet

- Zone A
- Zone B
- Zone C
- Anticipated Development Areas

Recommended Improvements

- 15"
- 18"
- 21"
- Recommended Manholes

Existing Improvements

- 6"
- 8"
- 10"
- 12"
- 15"
- 18"
- Existing Force Main
- Existing Manholes

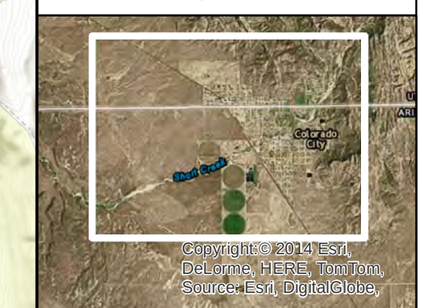

SUNRISE ENGINEERING
11 NORTH 300 WEST
WASHINGTON, UTAH 84780
TEL 435.652.8450 - FAX 435.652.8416
www.sunrise-eng.com

COLORADO CITY/HILDALE CITY

WASTEWATER MASTER PLAN
SEWER BASINS &
ANTICIPATED GROWTH AREAS

JEI NO.	DESIGNED	DRAWN	CHECKED	
05082	KCS	KCS	RF	Map 2