

LINE TABLE		
LINE NO.	DIRECTION	LENGTH
L1	S 82°49'33" E	8.30'
L2	S 82°49'33" E	9.56'
L3	N 0°42'49" E	39.89'
L4	S 89°17'11" E	2.00'
L5	N 0°42'49" E	40.00'
L6	S 89°17'11" E	2.00'
L7	N 0°42'49" E	32.85'

CURVE TABLE					
CURVE NO.	LENGTH	RADIUS	DELTA	CHORD BEARING	CHORD LENGTH
C1	20.36'	20.00'	58°19'54"	N 29°52'47" E	19.49'
C2	11.04'	20.00'	31°37'33"	N 74°51'30" E	10.90'
C3	99.73'	125.00'	45°42'41"	S 66°28'23" E	97.10'
C4	29.25'	25.00'	67°01'53"	S 10°06'06" E	27.61'

GENERAL NOTES AND RESTRICTIONS

- A GEOTECHNICAL INVESTIGATION WAS PERFORMED BY LANDMARK TESTING & ENGINEERING. THE INVESTIGATION RESULTS AND SPECIFIC RECOMMENDATIONS FOR THE CONSTRUCTION OF FOUNDATIONS, FLOOR SLABS AND SURVEYORS LICENSING ACT AND HAVE COMPLETED THIS SURVEY OF THE PROPERTY DESCRIBED HEREON IN ACCORDANCE WITH SECTION 17-23-17 AND HAVE VERIFIED ALL MEASUREMENTS AND HAVE PLACED MONUMENTS AS REPRESENTED ON THIS PLAT. I CERTIFY THAT BY AUTHORITY OF THE HEREOF OWNERS I HAVE MADE A SURVEY OF THE TRACT OF LAND AS SHOWN ON THIS PLAT AND HAVE SUBDIVIDED THE SAME TRACT INTO LOTS, PUBLIC STREETS, COMMON SPACE AND EASEMENTS TO BE HEREINAFTER KNOWN AS:
- ALL LOTS ARE SUBJECT TO A 10 FOOT WIDE PUBLIC UTILITY AND DRAINAGE EASEMENT ALONG THE FRONT LOT LINE AND A 7.5 FOOT PUBLIC UTILITY AND DRAINAGE EASEMENT ALONG ALL SIDE AND REAR LOT LINES.
- ALL LOTS IN THIS SUBDIVISION ARE SUBJECT TO A 20 FOOT SETBACK ALONG ALL PUBLIC STREETS, 8 AND 10 FOOT ON ALL INTERIOR SIDE YARDS, AND 10 FOOT REAR YARDS UNLESS OTHERWISE NOTED.
- DIMENSIONS SHOWN TAKE PRECEDENCE OVER SCALE.
- ALL COORDINATES LISTED ARE UTAH SOUTH ZONE NAD 83 STATE PLANE FEET (GRID) COORDINATES.
- ALL BEARINGS ARE DERIVED FROM THE BASIS OF BEARING SHOWN HEREON.
- ALL DISTANCES LISTED ARE GROUND DISTANCES AND ARE TRUE REPRESENTATION OF MONUMENTS AND IMPROVEMENTS PLACED OR TO BE PLACED ON THE GROUND, (UNLESS OTHERWISE NOTED)
- LANDSCAPING MAINTENANCE AND CONTROL WITHIN IDENTIFIED PUBLIC OPEN SPACE AREAS SHALL BE THE RESPONSIBILITY OF IVINS CITY. (UNLESS OTHERWISE NOTED)
- ALL SEWER AND DRAINAGE IMPROVEMENTS WITHIN PUBLIC AND PRIVATE STREETS ARE PUBLIC AND SHALL BE MAINTAINED BY IVINS CITY. ALL SEWER AND DRAINAGE IMPROVEMENTS LOCATED WITHIN THE LOTS OF THIS SUBDIVISION ARE PRIVATE AND SHALL BE MAINTAINED BY THE PROPERTY OWNERS ASSOCIATION.
- ALL WATER IMPROVEMENTS ARE PUBLIC AND SHALL BE MAINTAINED BY IVINS CITY UP TO AND INCLUDING THE METERS. ALL FIRE HYDRANTS AND THEIR APPURTENANCES WITHIN THIS SUBDIVISION ARE PUBLIC AND SHALL ALSO BE MAINTAINED BY IVINS CITY. FIRE LINES TO BUILDINGS ARE PRIVATE AND SHALL BE MAINTAINED BY THE PROPERTY OWNERS ASSOCIATION.


LIMITED LIABILITY ACKNOWLEDGMENT

STATE OF _____ S.S. }
COUNTY OF _____

ON THE ____ DAY OF _____, 20____, PERSONALLY APPEARED BEFORE ME, THE UNDERSIGNED NOTARY PUBLIC IN AND FOR SAID STATE AND COUNTY, _____, WHO BEING BY ME DULY SWORN, DID SAY THAT HE IS THE MANAGER/MEMBER OF _____, LLC, AND THAT HE EXECUTED THE FOREGOING OWNERS' DEDICATION IN BEHALF OF SAID LIMITED LIABILITY COMPANY BEING AUTHORIZED AND EMPOWERED TO DO SO BY THE OPERATING AGREEMENT OF _____, LLC, AND HE DID DULY ACKNOWLEDGE TO ME THAT SUCH LIMITED LIABILITY COMPANY EXECUTED THE SAME FOR THE USES AND PURPOSES STATED THEREIN.

NOTARY PUBLIC
NOTARY PUBLIC FULL NAME: _____
A NOTARY PUBLIC COMMISSIONED IN UTAH
STAMP IS NOT REQUIRED PER UTAH CODE 46-1-16(6)

COMMISSION NUMBER: _____
MY COMMISSION EXPIRES: _____

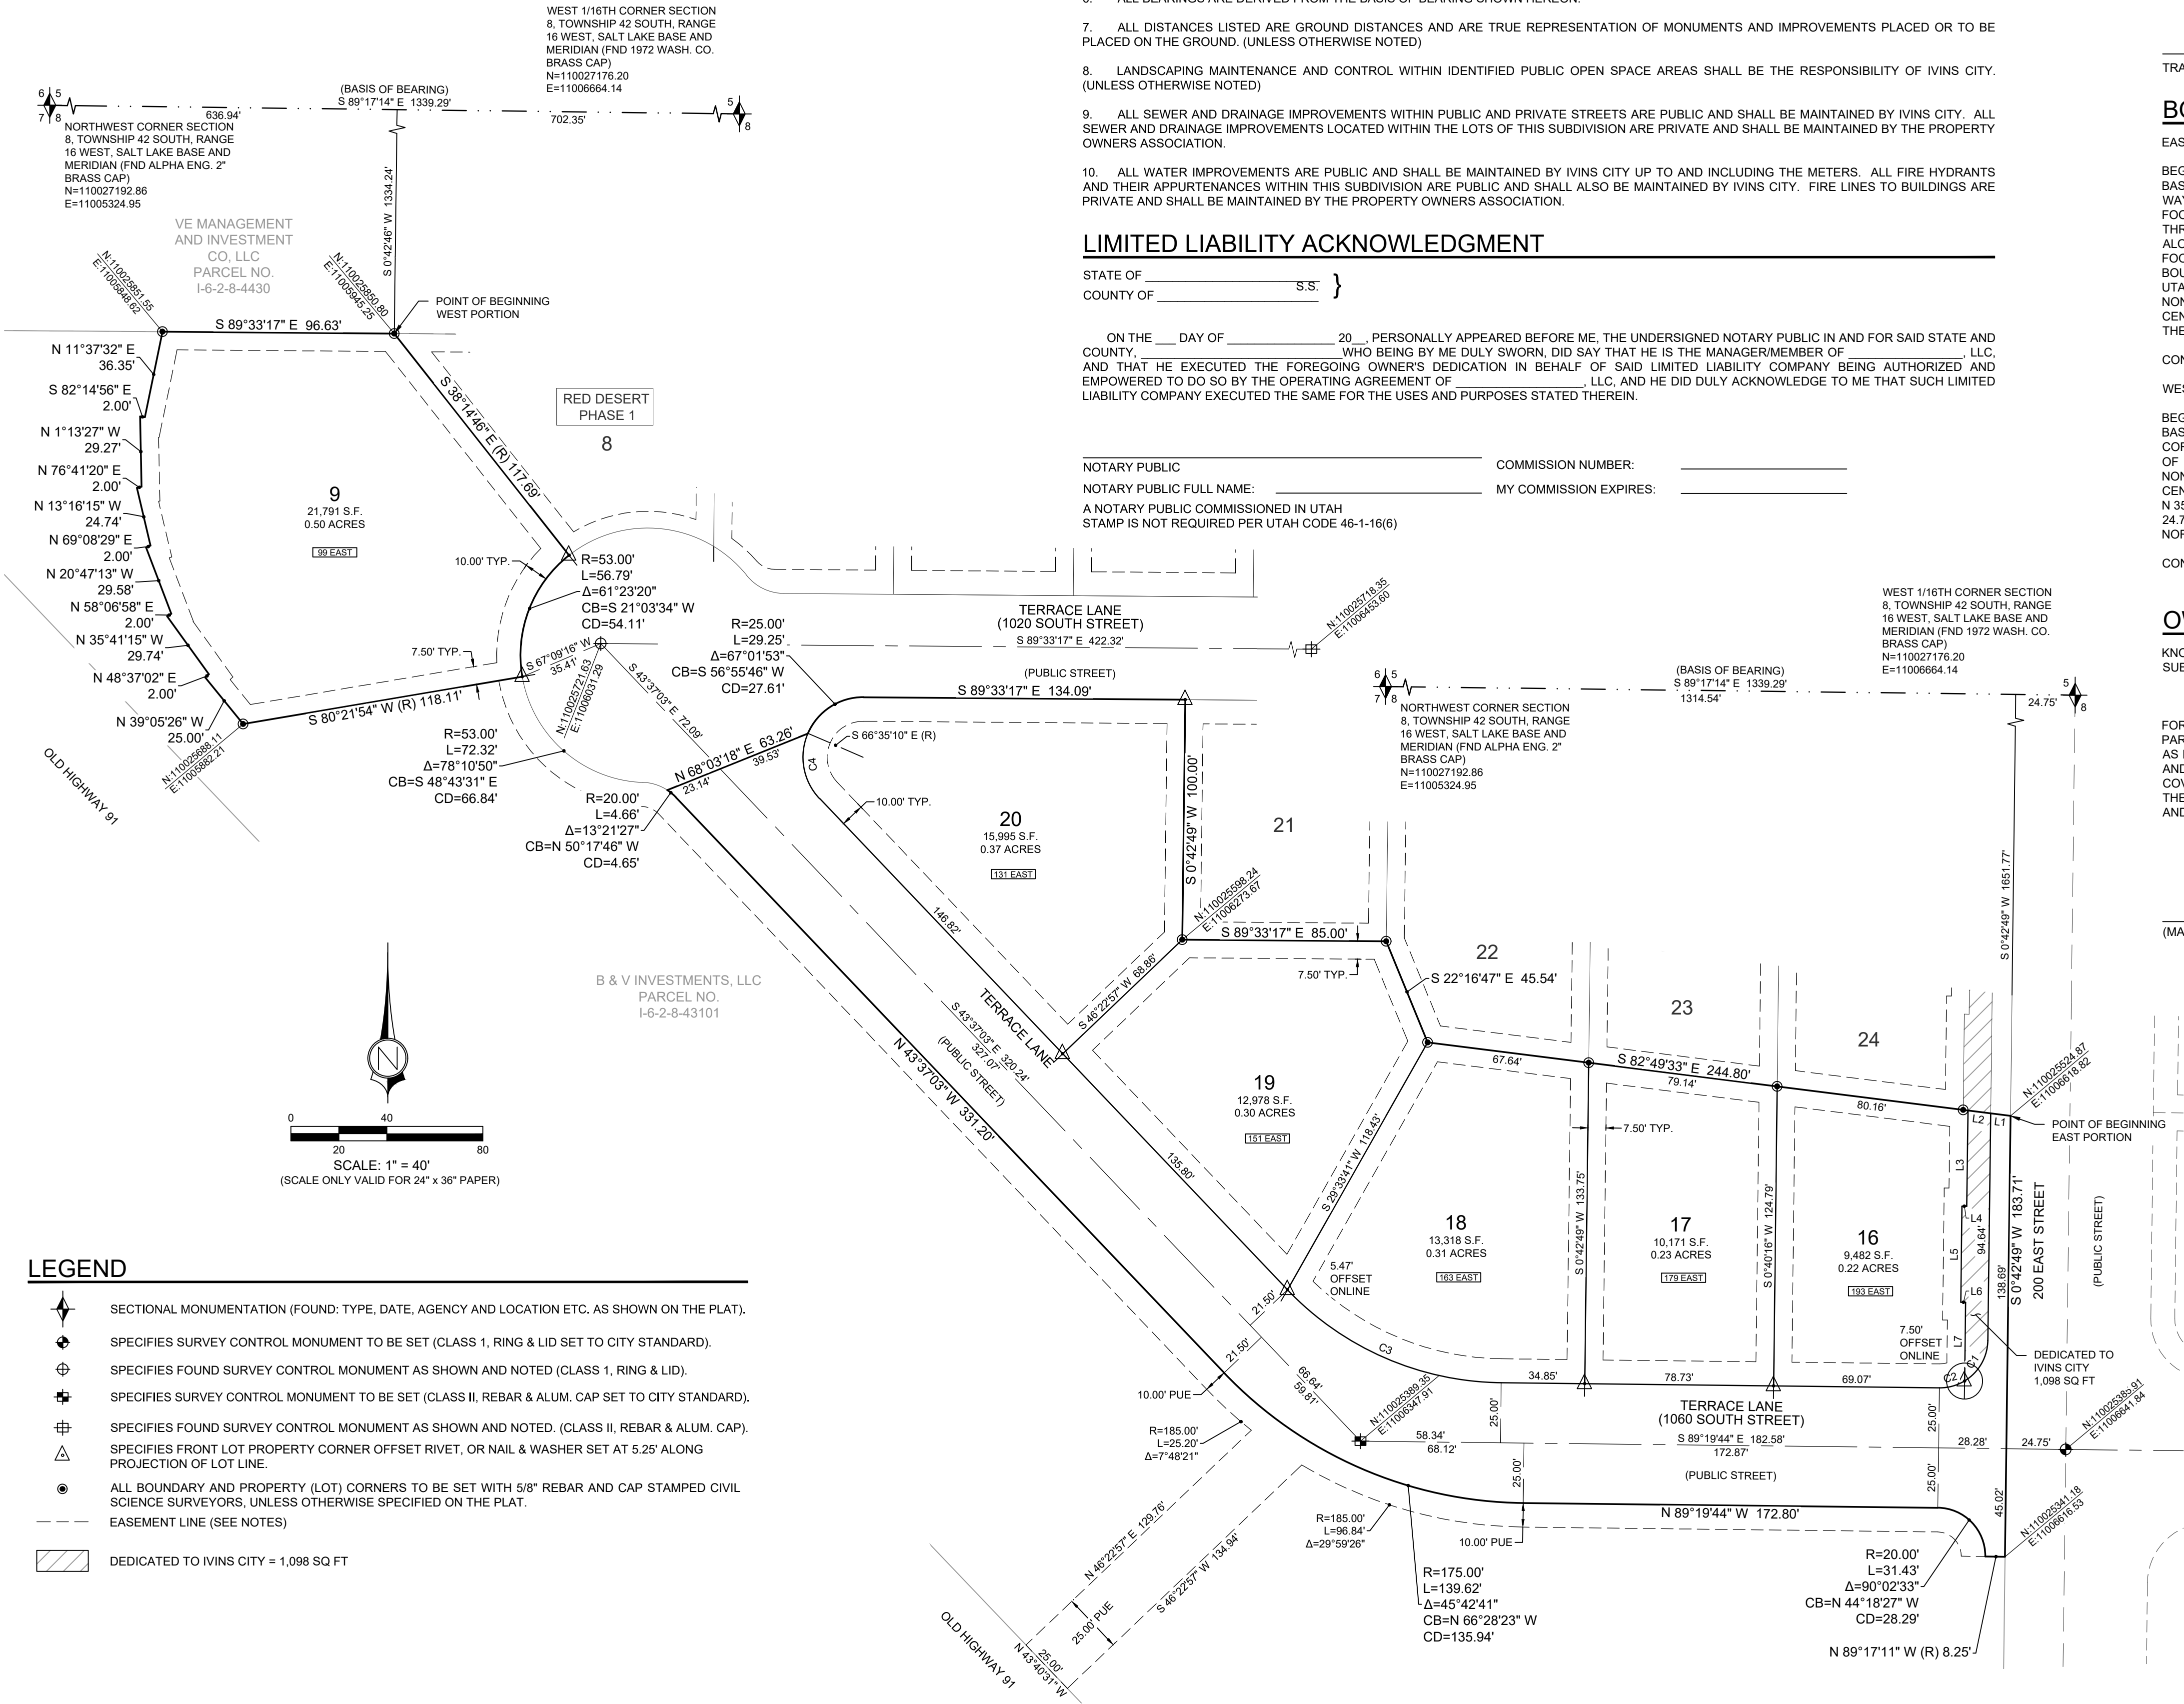

SURVEYOR'S CERTIFICATE

I, TRAVIS SANDERS, A PROFESSIONAL LAND SURVEYOR, LICENSE NUMBER 9481170, HOLD THIS LICENSE IN ACCORDANCE WITH TITLE 58 CHAPTER 22, PROFESSIONAL ENGINEERS AND PROFESSIONAL LAND SURVEYORS LICENSING ACT AND HAVE COMPLETED THIS SURVEY OF THE PROPERTY DESCRIBED HEREON IN ACCORDANCE WITH SECTION 17-23-17 AND HAVE VERIFIED ALL MEASUREMENTS AND HAVE PLACED MONUMENTS AS REPRESENTED ON THIS PLAT. I CERTIFY THAT BY AUTHORITY OF THE HEREOF OWNERS I HAVE MADE A SURVEY OF THE TRACT OF LAND AS SHOWN ON THIS PLAT AND HAVE SUBDIVIDED THE SAME TRACT INTO LOTS, PUBLIC STREETS, COMMON SPACE AND EASEMENTS TO BE HEREINAFTER KNOWN AS:

RED MOUNTAIN TERRACE PHASE 2-A

AND THAT THE SAME HAS BEEN CORRECTLY SURVEYED AND STAKED ON THE GROUND AS SHOWN ON THIS PLAT.

DATE _____

TRAVIS W. SANDERS, PLS

BOUNDARY DESCRIPTION

EAST PORTION:

BEGINNING AT A POINT BEING S 89°17'14" E 1314.54 FEET ALONG THE NORTH LINE OF SECTION 8, TOWNSHIP 42 SOUTH, RANGE 16 WEST, SALT LAKE BASE AND MERIDIAN, AND S 0°42'49" W 1651.77 FEET FROM THE NORTHWEST CORNER OF SAID SECTION, SAID POINT ALSO BEING THE WEST RIGHT OF WAY OF 200 EAST STREET, AND RUNNING THENCE S 0°42'49" W 183.71 FEET ALONG SAID LINE; THENCE N 89°17'11" W 8.25 FEET, TO A POINT ON A 20.00 FOOT RADIUS NON-TANGENT CURVE TO THE LEFT, WITH A RADIUS WHICH BEARS N 89°17'11" W; THENCE ALONG THE ARC OF SAID CURVE 31.43 FEET THROUGH A CENTRAL ANGLE OF 90°02'33"; THENCE N 89°19'44" W 172.80 FEET, TO THE POINT OF A 175.00 FOOT RADIUS CURVE TO THE RIGHT, THENCE ALONG THE ARC OF SAID CURVE 138.62 FEET THROUGH A CENTRAL ANGLE OF 45°42'41"; THENCE N 43°37'03" W 331.20 FEET, TO THE POINT OF A 20.00 FOOT RADIUS CURVE TO THE LEFT; THENCE ALONG THE ARC OF SAID CURVE 4.66 FEET THROUGH A CENTRAL ANGLE OF 13°21'27", TO A POINT ON THE BOUNDARY OF RED MOUNTAIN TERRACE PHASE 1, RECORDED AND ON FILE IN THE OFFICE OF THE RECORDER, WASHINGTON COUNTY, STATE OF UTAH; THENCE ALONG SAID BOUNDARY THE FOLLOWING SEVEN (7) COURSES, (1) N 68°03'18" E 63.26 FEET, TO A POINT ON A 25.00 FOOT RADIUS NON-TANGENT CURVE TO THE RIGHT, WITH A RADIUS WHICH BEARS S 66°35'10" E, (2) THENCE ALONG THE ARC OF SAID CURVE 29.25 FEET THROUGH A CENTRAL ANGLE OF 67°01'53", (3) THENCE S 89°33'17" E 134.09 FEET, (4) THENCE S 0°42'49" W 100.00 FEET, (5) THENCE S 89°33'17" E 85.00 FEET, (6) THENCE S 22°16'47" E 45.54 FEET, (7) THENCE S 82°49'33" E 244.80 FEET, TO THE POINT OF BEGINNING.

CONTAINS 94,224 SQ FT OR 2.16 ACRES MORE OR LESS

WEST PORTION:

BEGINNING AT A POINT BEING S 89°17'14" E 636.94 FEET ALONG THE NORTH LINE OF SECTION 8, TOWNSHIP 42 SOUTH, RANGE 16 WEST, SALT LAKE BASE AND MERIDIAN, AND S 0°42'49" W 1651.77 FEET FROM THE NORTHWEST CORNER OF SAID SECTION, SAID POINT ALSO BEING THE NORTHWEST CORNER OF LOT 8 OF RED MOUNTAIN TERRACE PHASE 1, RECORDED AND ON FILE IN THE OFFICE OF THE RECORDER, WASHINGTON COUNTY, STATE OF UTAH, AND RUNNING THENCE ALONG SAID BOUNDARY THE FOLLOWING TWO (2) S 38°14'46" E 117.89 FEET, TO A POINT ON A 53.00 FOOT RADIUS NON-TANGENT CURVE TO THE LEFT, WITH A RADIUS WHICH BEARS S 38°14'46" E, (2) THENCE ALONG THE ARC OF SAID CURVE 56.78 FEET THROUGH A CENTRAL ANGLE OF 61°23'20"; THENCE S 80°21'54" W 118.11 FEET; THENCE N 39°05'26" W 25.00 FEET; THENCE N 48°37'02" E 2.00 FEET; THENCE N 35°41'15" W 29.74 FEET; THENCE N 58°06'58" E 2.00 FEET; THENCE N 20°47'13" W 29.58 FEET; THENCE N 69°08'29" E 2.00 FEET; THENCE N 13°16'15" W 24.74 FEET; THENCE N 76°41'20" E 2.00 FEET; THENCE N 11°37'32" W 29.27 FEET; S 82°14'56" E 2.00 FEET; N 11°37'32" E 36.35 FEET, TO A POINT ON THE NORTH 1/16TH LINE OF SAID SECTION 8, THENCE S 89°33'17" E 96.63 FEET ALONG SAID LINE, TO THE POINT OF BEGINNING.

CONTAINS 21,792 SQ FT OR 0.50 ACRE MORE OR LESS

OWNER'S DEDICATION

KNOW ALL MEN BY THESE PRESENTS THAT THE UNDERSIGNED OWNERS OF THE HEREOF DESCRIBED TRACT OF LAND HAVING CAUSED SAME TO BE SUBDIVIDED INTO LOTS, PUBLIC STREETS, COMMON SPACE AND EASEMENTS TO HEREAFTER BE KNOWN AS:


RED MOUNTAIN TERRACE PHASE 2-A

FOR GOOD AND VALUABLE CONSIDERATION RECEIVED, DO HEREBY DEDICATE AND CONVEY TO IVINS CITY FOR PERPETUAL USE OF THE PUBLIC ALL PARCELS OF LAND SHOWN ON THIS PLAT AS PUBLIC STREETS, COMMON SPACE AND EASEMENTS. ALL LOTS, PUBLIC STREETS AND EASEMENTS ARE AS NOTED OR SHOWN. THE OWNERS DO HEREBY WARRANT TO IVINS CITY AND ITS SUCCESSORS AND ASSIGNS, TITLE TO ALL PROPERTY DEDICATED AND CONVEYED TO PUBLIC USE HEREIN AGAINST THE CLAIMS OF ALL PERSONS. LOTS SHOWN ON THIS PLAT ARE SUBJECT TO THE DECLARATION OF COVENANTS, CONDITIONS, AND RESTRICTIONS, _____, RECORDED IN THE OFFICE OF THE WASHINGTON COUNTY RECORDER ON _____, AS SAID DECLARATION OF COVENANTS, CONDITIONS, AND RESTRICTIONS IS HEREBY INCORPORATED AND MADE A PART OF THIS PLAT.

B & V INVESTMENTS, LLC
(A UTAH LIMITED LIABILITY COMPANY)

(MANAGING/MEMBER)

VICINITY MAP

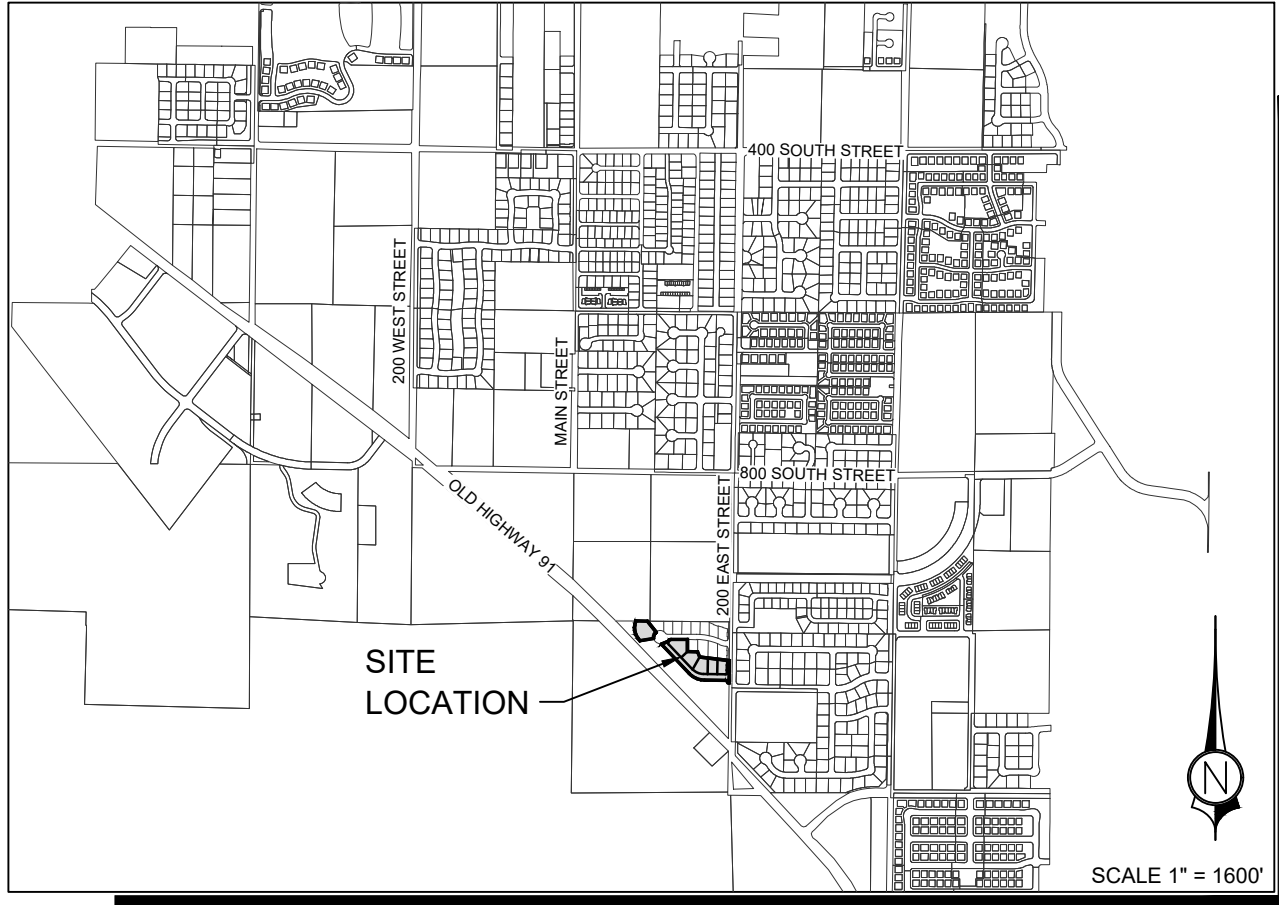

RED MOUNTAIN TERRACE PHASE 2-A

LOCATED IN
NW 1/4 OF SECTION 8, TOWNSHIP 42 SOUTH, RANGE 16 WEST,
SALT LAKE BASE AND MERIDIAN
WASHINGTON COUNTY - IVINS CITY, UTAH

PLANNING COMMISSION APPROVAL ON THIS ____ DAY OF _____, A.D. 20____, THE PLANNING COMMISSION OF IVINS CITY, UTAH, HAVING REVIEWED THE ABOVE SUBDIVISION, AND HAVING FOUND THAT IT COMPLIES WITH THE REQUIREMENTS OF IVINS CITY, UTAH, PLANNING ORDINANCES, AND THE AUTHORIZATION GRANTED BY THE IVINS CITY CODE HEREBY APPROVES SAID SUBDIVISION PLAT FOR RECORDING.	CITY ENGINEER'S CERTIFICATE I, IVINS CITY ENGINEER, DO HEREBY CERTIFY THAT THIS OFFICE HAS EXAMINED THIS SUBDIVISION PLAT AND HAVE DETERMINED THAT IT IS CORRECT AND IN ACCORDANCE WITH INFORMATION ON FILE IN THIS OFFICE.	APPROVAL AS TO FORM I, THE IVINS CITY ATTORNEY, DO HEREBY APPROVE THIS SUBDIVISION PLAT AS TO FORM. THIS ____ DAY OF _____, A.D. 20____.	APPROVAL AND ACCEPTANCE BY IVINS CITY THE IVINS CITY COUNCIL OF IVINS CITY, UTAH, GAVE PRELIMINARY PLAN APPROVAL FOR THE ABOVE SUBDIVISION ON THE ____ DAY OF _____, A.D. ____.	TREASURER APPROVAL I, WASHINGTON COUNTY TREASURER, CERTIFY ON THIS ____ DAY OF _____, A.D. 20____, THAT ALL TAXES, SPECIAL ASSESSMENTS, AND FEES DUE AND OWING ON THIS SUBDIVISION FINAL PLAT HAVE BEEN PAID IN FULL.	RECORDED No. _____ SCALE OF SHEET HOR SCALE: 1" = 40'	CHECKED BY: TWS _____ SCALE OF SHEET HOR SCALE: 1" = 40'
ATTEST: CITY RECORDER, IVINS, UTAH	PLANNING COMMISSION CHAIRPERSON, IVINS, UTAH	CITY ENGINEER, IVINS, UTAH	CITY ATTORNEY, IVINS, UTAH	ATTEST: CITY RECORDER, IVINS, UTAH	MAYOR, IVINS, UTAH	WASHINGTON COUNTY TREASURER
						WASHINGTON COUNTY RECORDER

RED MOUNTAIN TERRACE PHASE 2-A

LOCATED IN
NW 1/4 OF SECTION 8, TOWNSHIP 42 SOUTH,
RANGE 16 WEST, SALT LAKE BASE & MERIDIAN

PROJ. #: FF20113
DRAWN BY: P.J.W
DATE: 5/27/2021
CHECKED BY: TWS
SCALE OF SHEET
HOR SCALE: 1" = 40'
SHEET
1
OF
1

1453 S. DIXIE DRIVE, SUITE 150
ST. GEORGE, UT 84770
435.966.0100
CivilScience