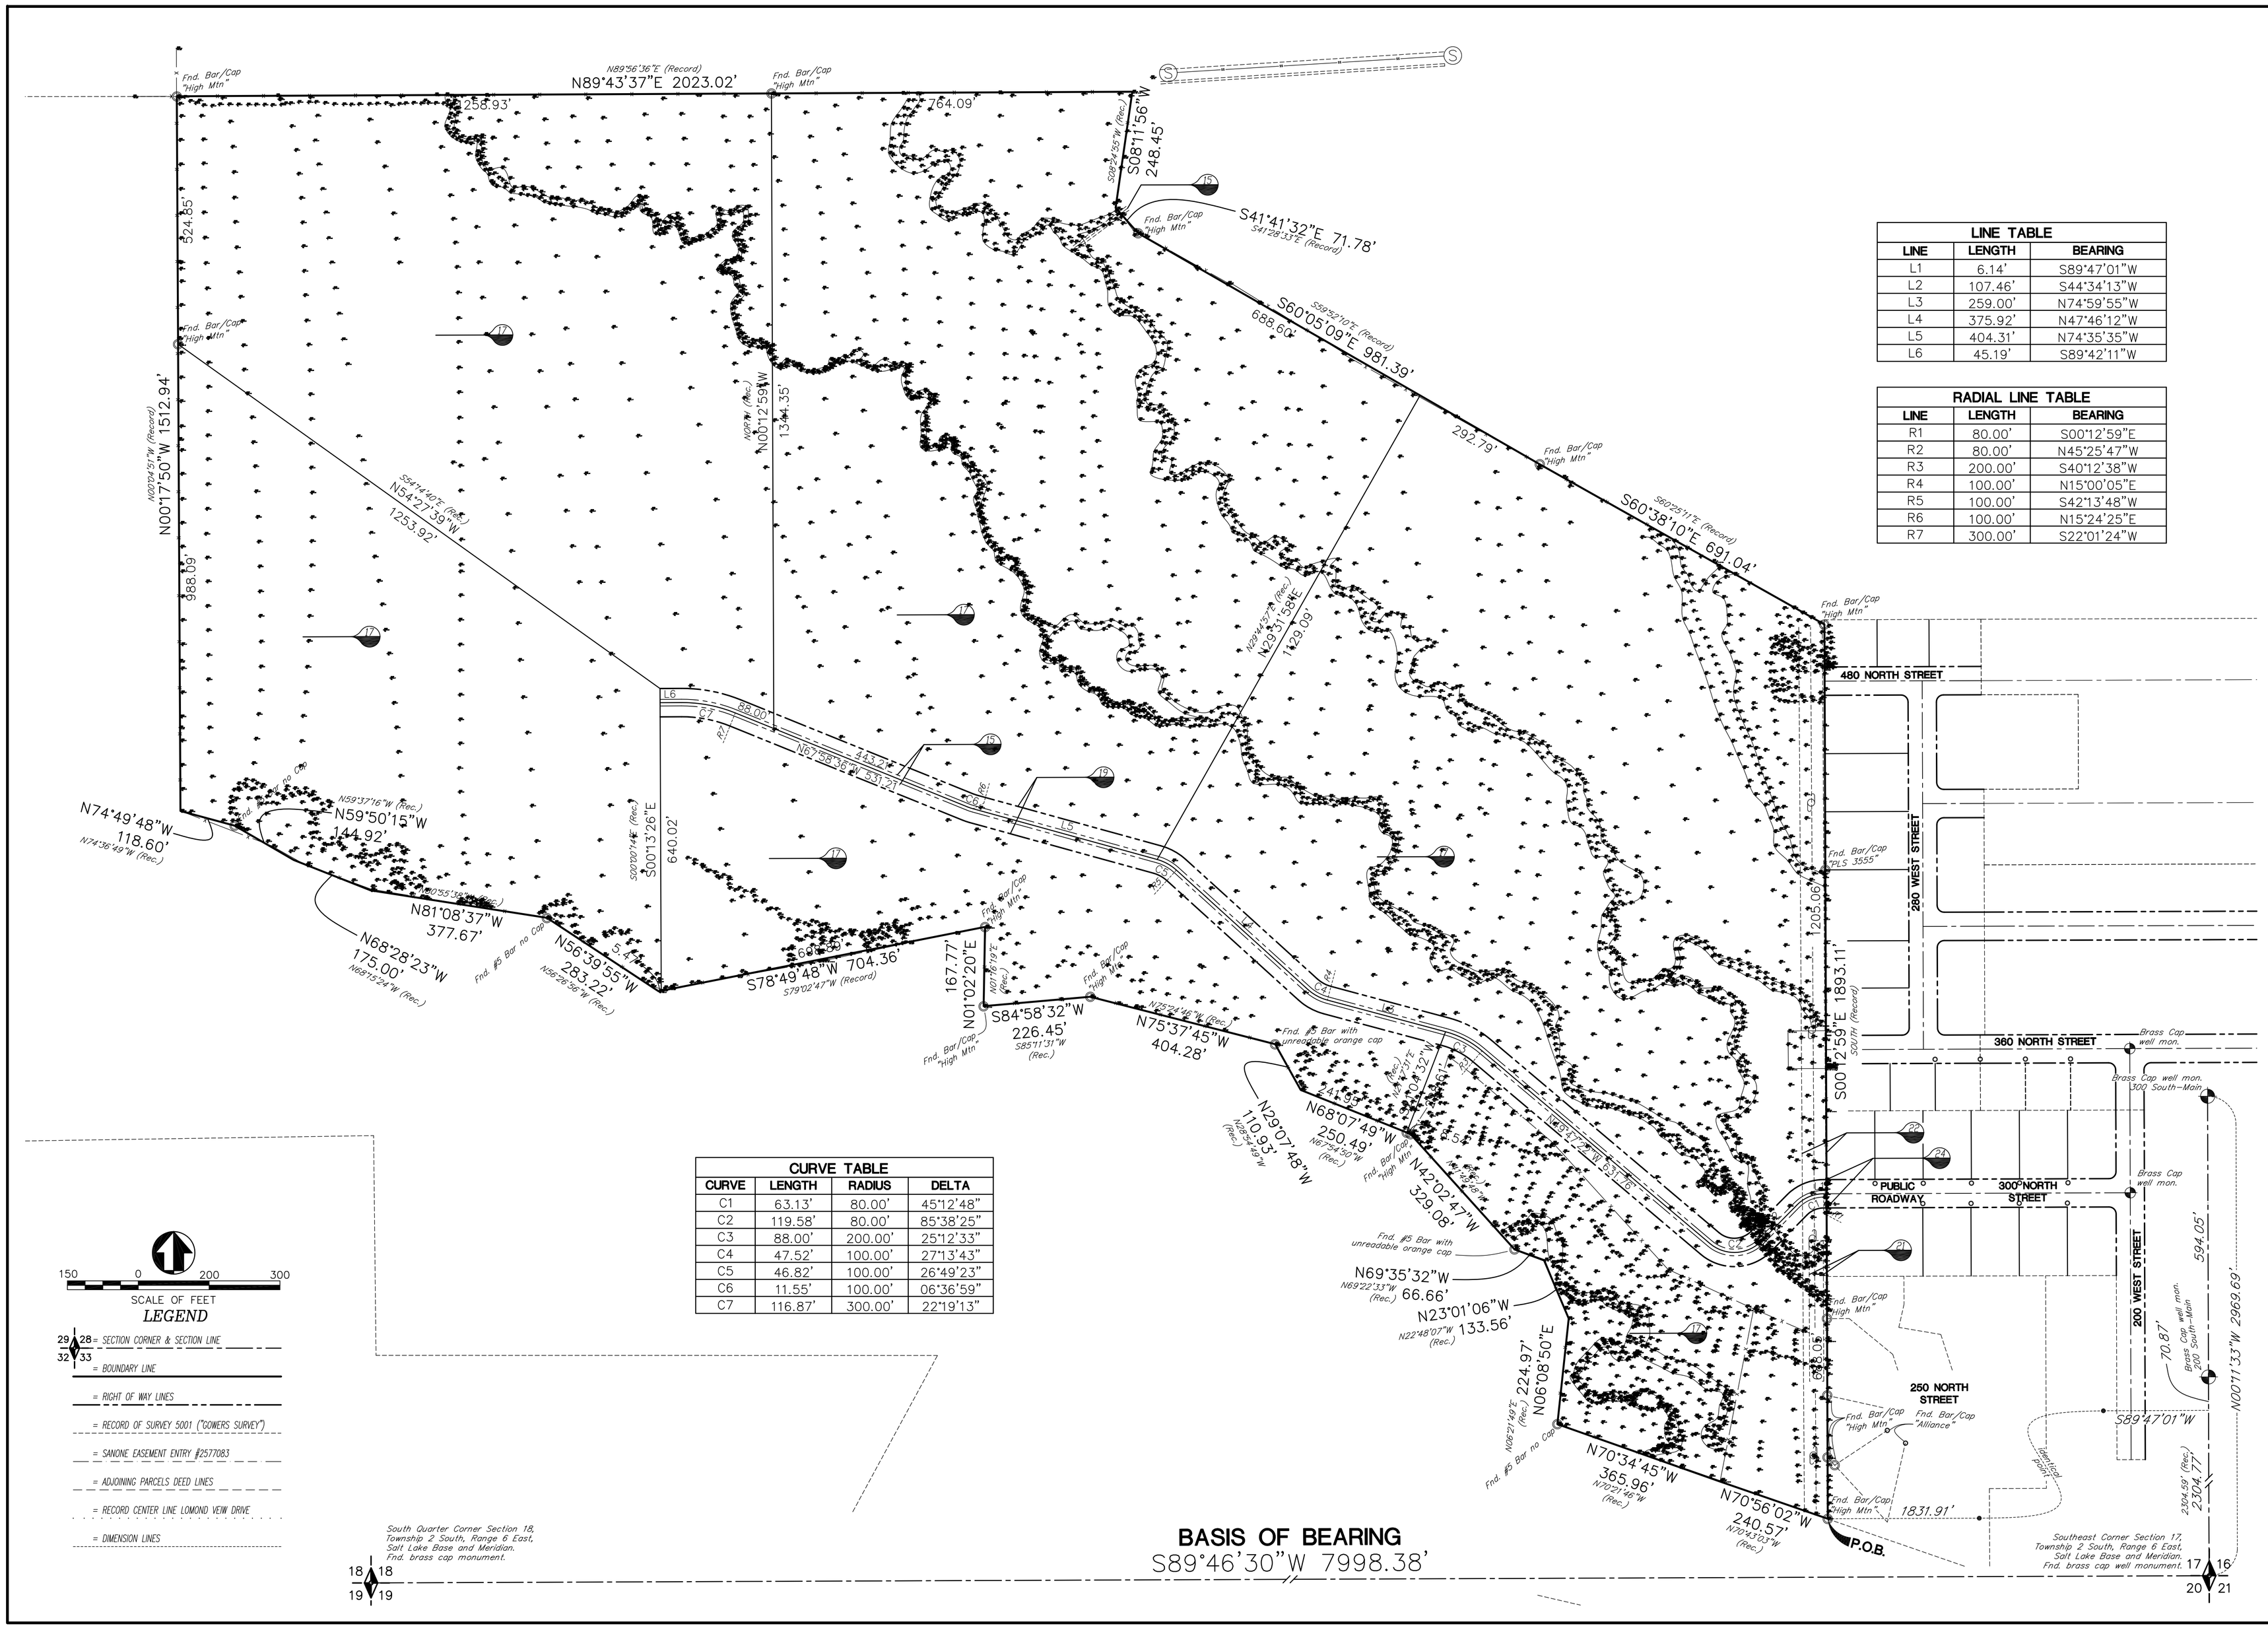

LINE TABLE		
LINE	LENGTH	BEARING
L1	6.14'	S89°47'01"W
L2	107.46'	S44°34'13"W
L3	259.00'	N74°59'55"W
L4	375.92'	N47°46'12"W
L5	404.31'	N74°35'35"W
L6	45.19'	S89°42'11"W

RADIAL LINE TABLE		
LINE	LENGTH	BEARING
R1	80.00'	S00°12'59"E
R2	80.00'	N45°25'47"W
R3	200.00'	S40°12'38"W
R4	100.00'	N15°00'05"E
R5	100.00'	S42°13'48"W
R6	100.00'	N15°24'25"E
R7	300.00'	S22°01'24"W

CURVE TABLE			
CURVE	LENGTH	RADIUS	DELTA
C1	63.13'	80.00'	45°12'48"
C2	119.58'	80.00'	85°38'25"
C3	88.00'	200.00'	25°12'33"
C4	47.52'	100.00'	27°13'43"
C5	46.82'	100.00'	26°49'23"
C6	11.55'	100.00'	06°36'59"
C7	116.87'	300.00'	22°19'13"

Daniel E. Hawkes
Professional Land Surveyor License No. 6366548
State of Utah

DATE PLOT DATE: 05-20-21
SCALE: 1"=200'
PROJECT NUMBER: 1901001

RECORD OF SURVEY OF SUMMIT COUNTY
TAX PARCELS CD-541, -541A, -541B, -541C, -541D
HORSE CREEK RANCHING, LLC
LYING AND SITUATE IN SECTION 17,
TOWNSHIP 2 SOUTH, RANGE 6 EAST, SALT LAKE BASE AND MERIDIAN

Boundary Consultants
Professional Land Surveyors
5554 West 2425 North, Hooper, Utah
dave@boundaryconsultants.biz

DESIGNED DEH
DRAFTED DEH
CHECKED DEH

SHEET 2 OF 2