



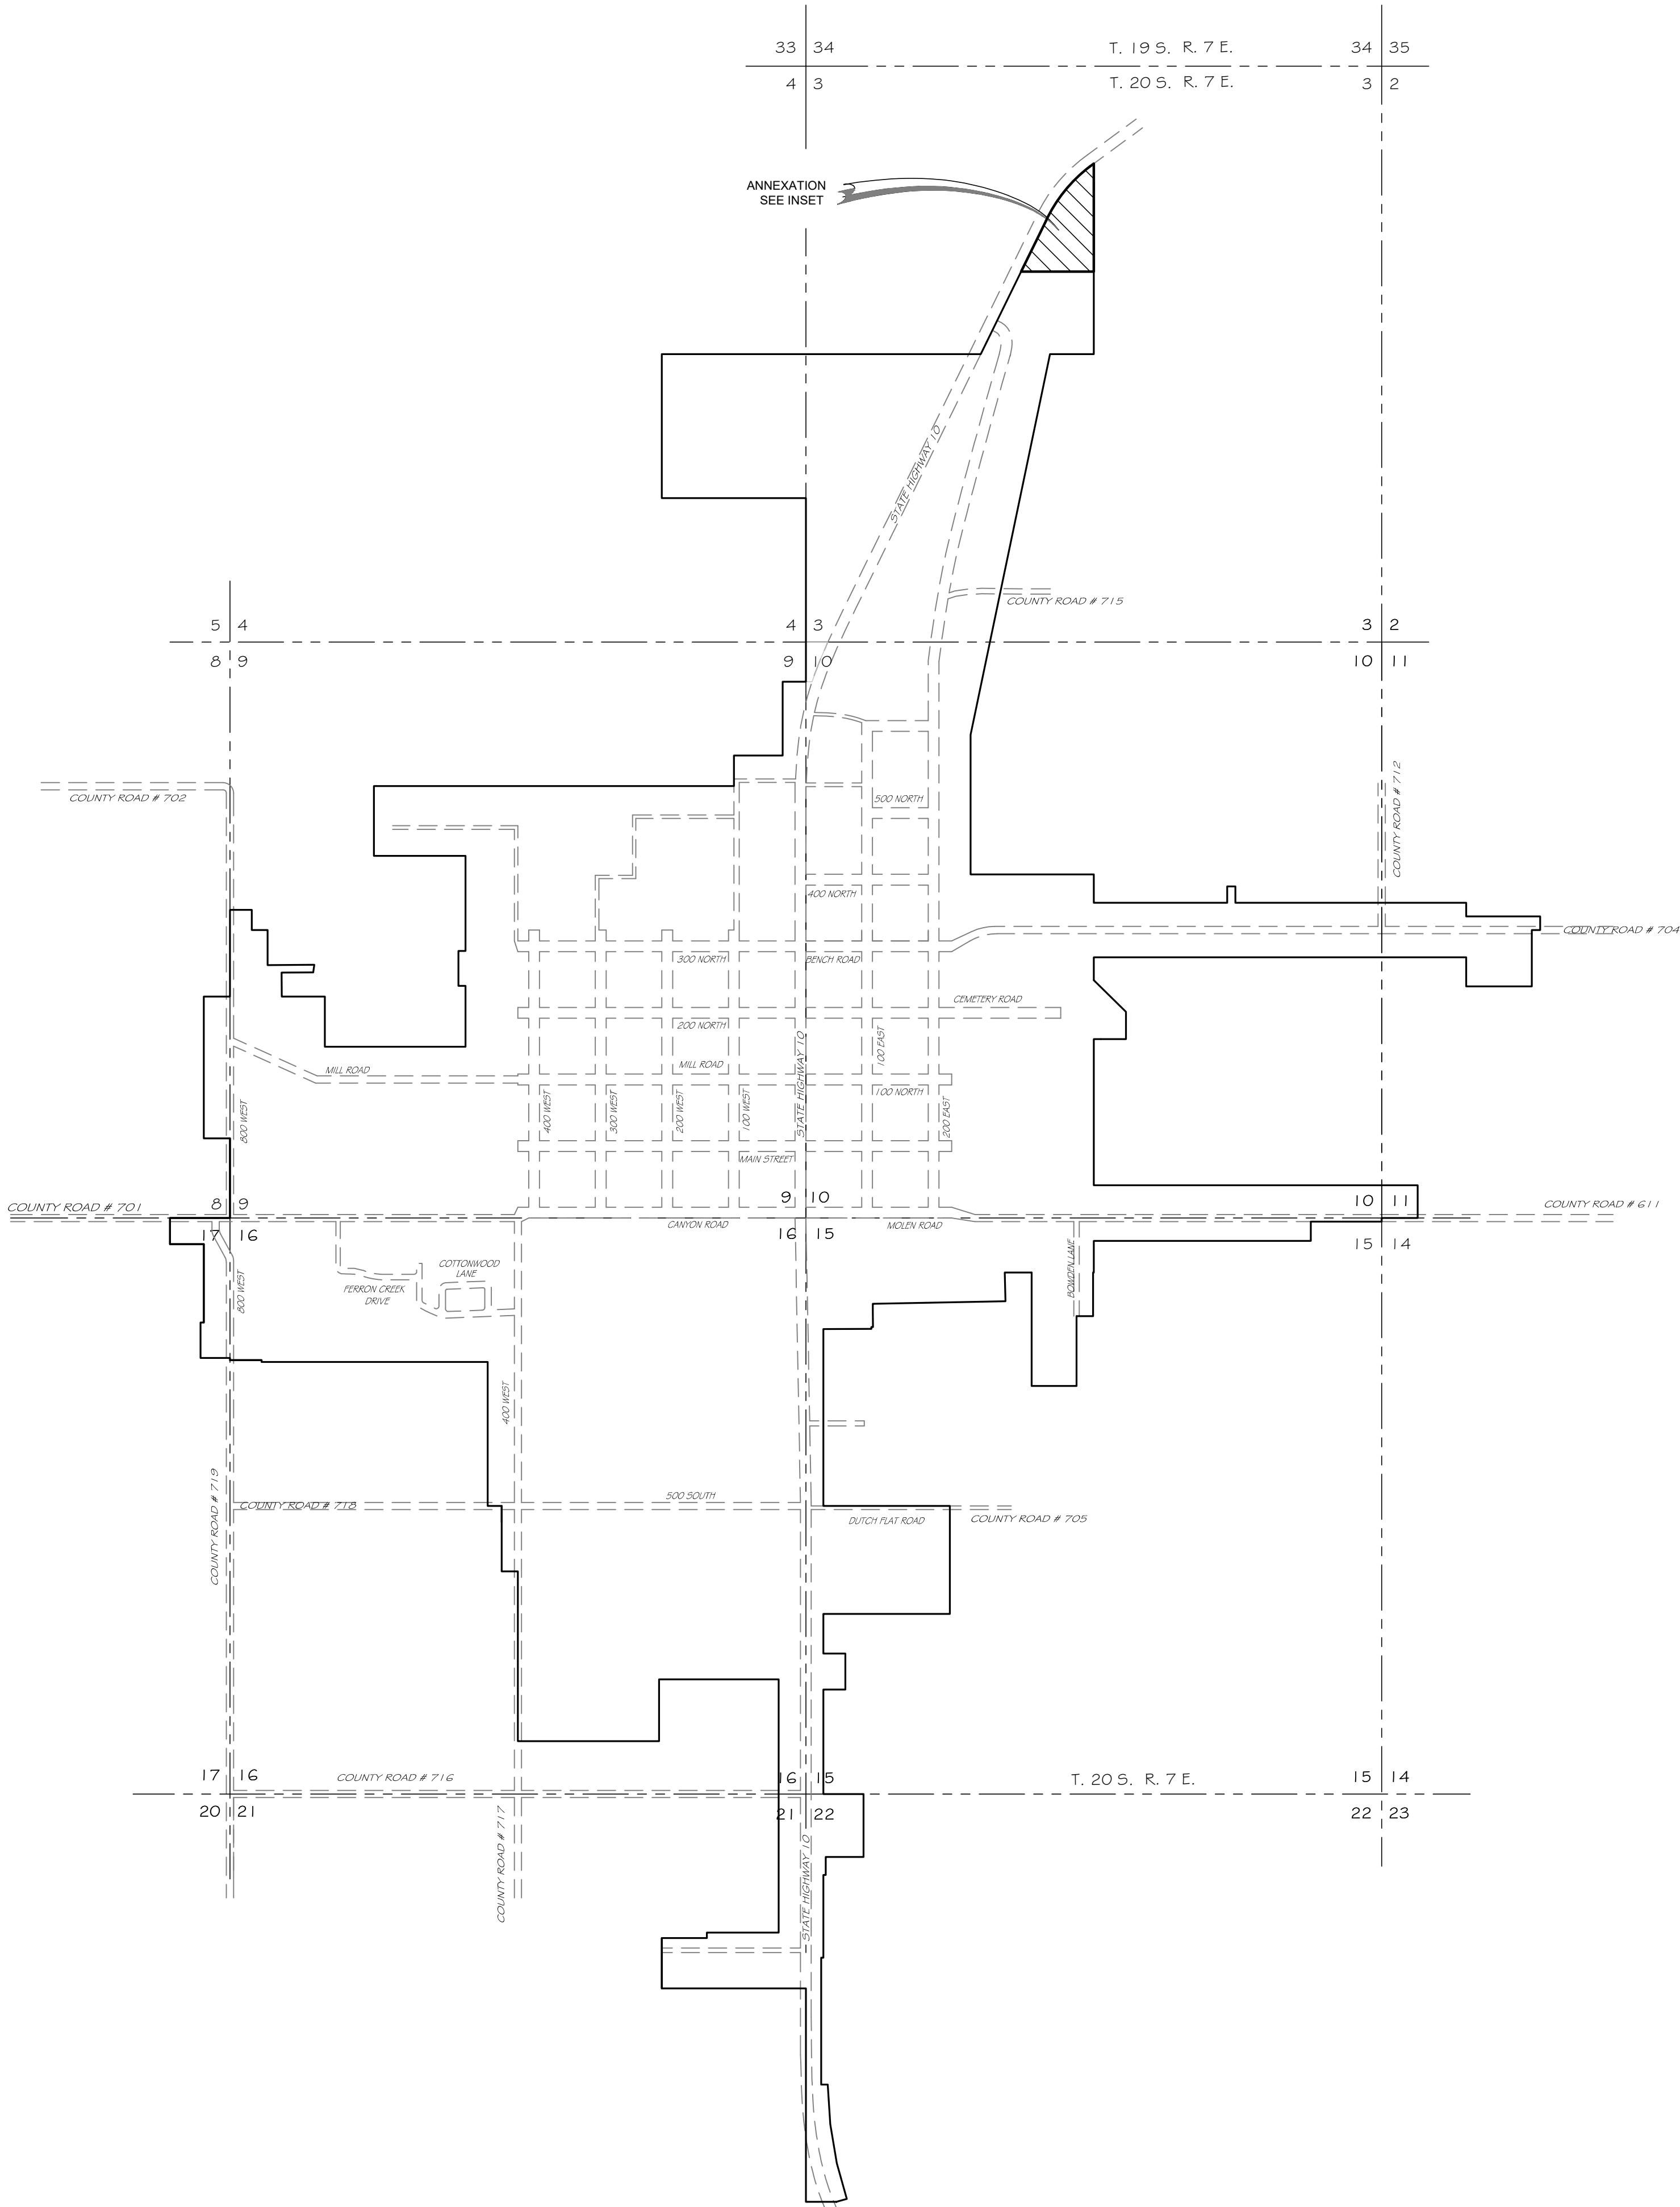

FERRON CITY LIMITS

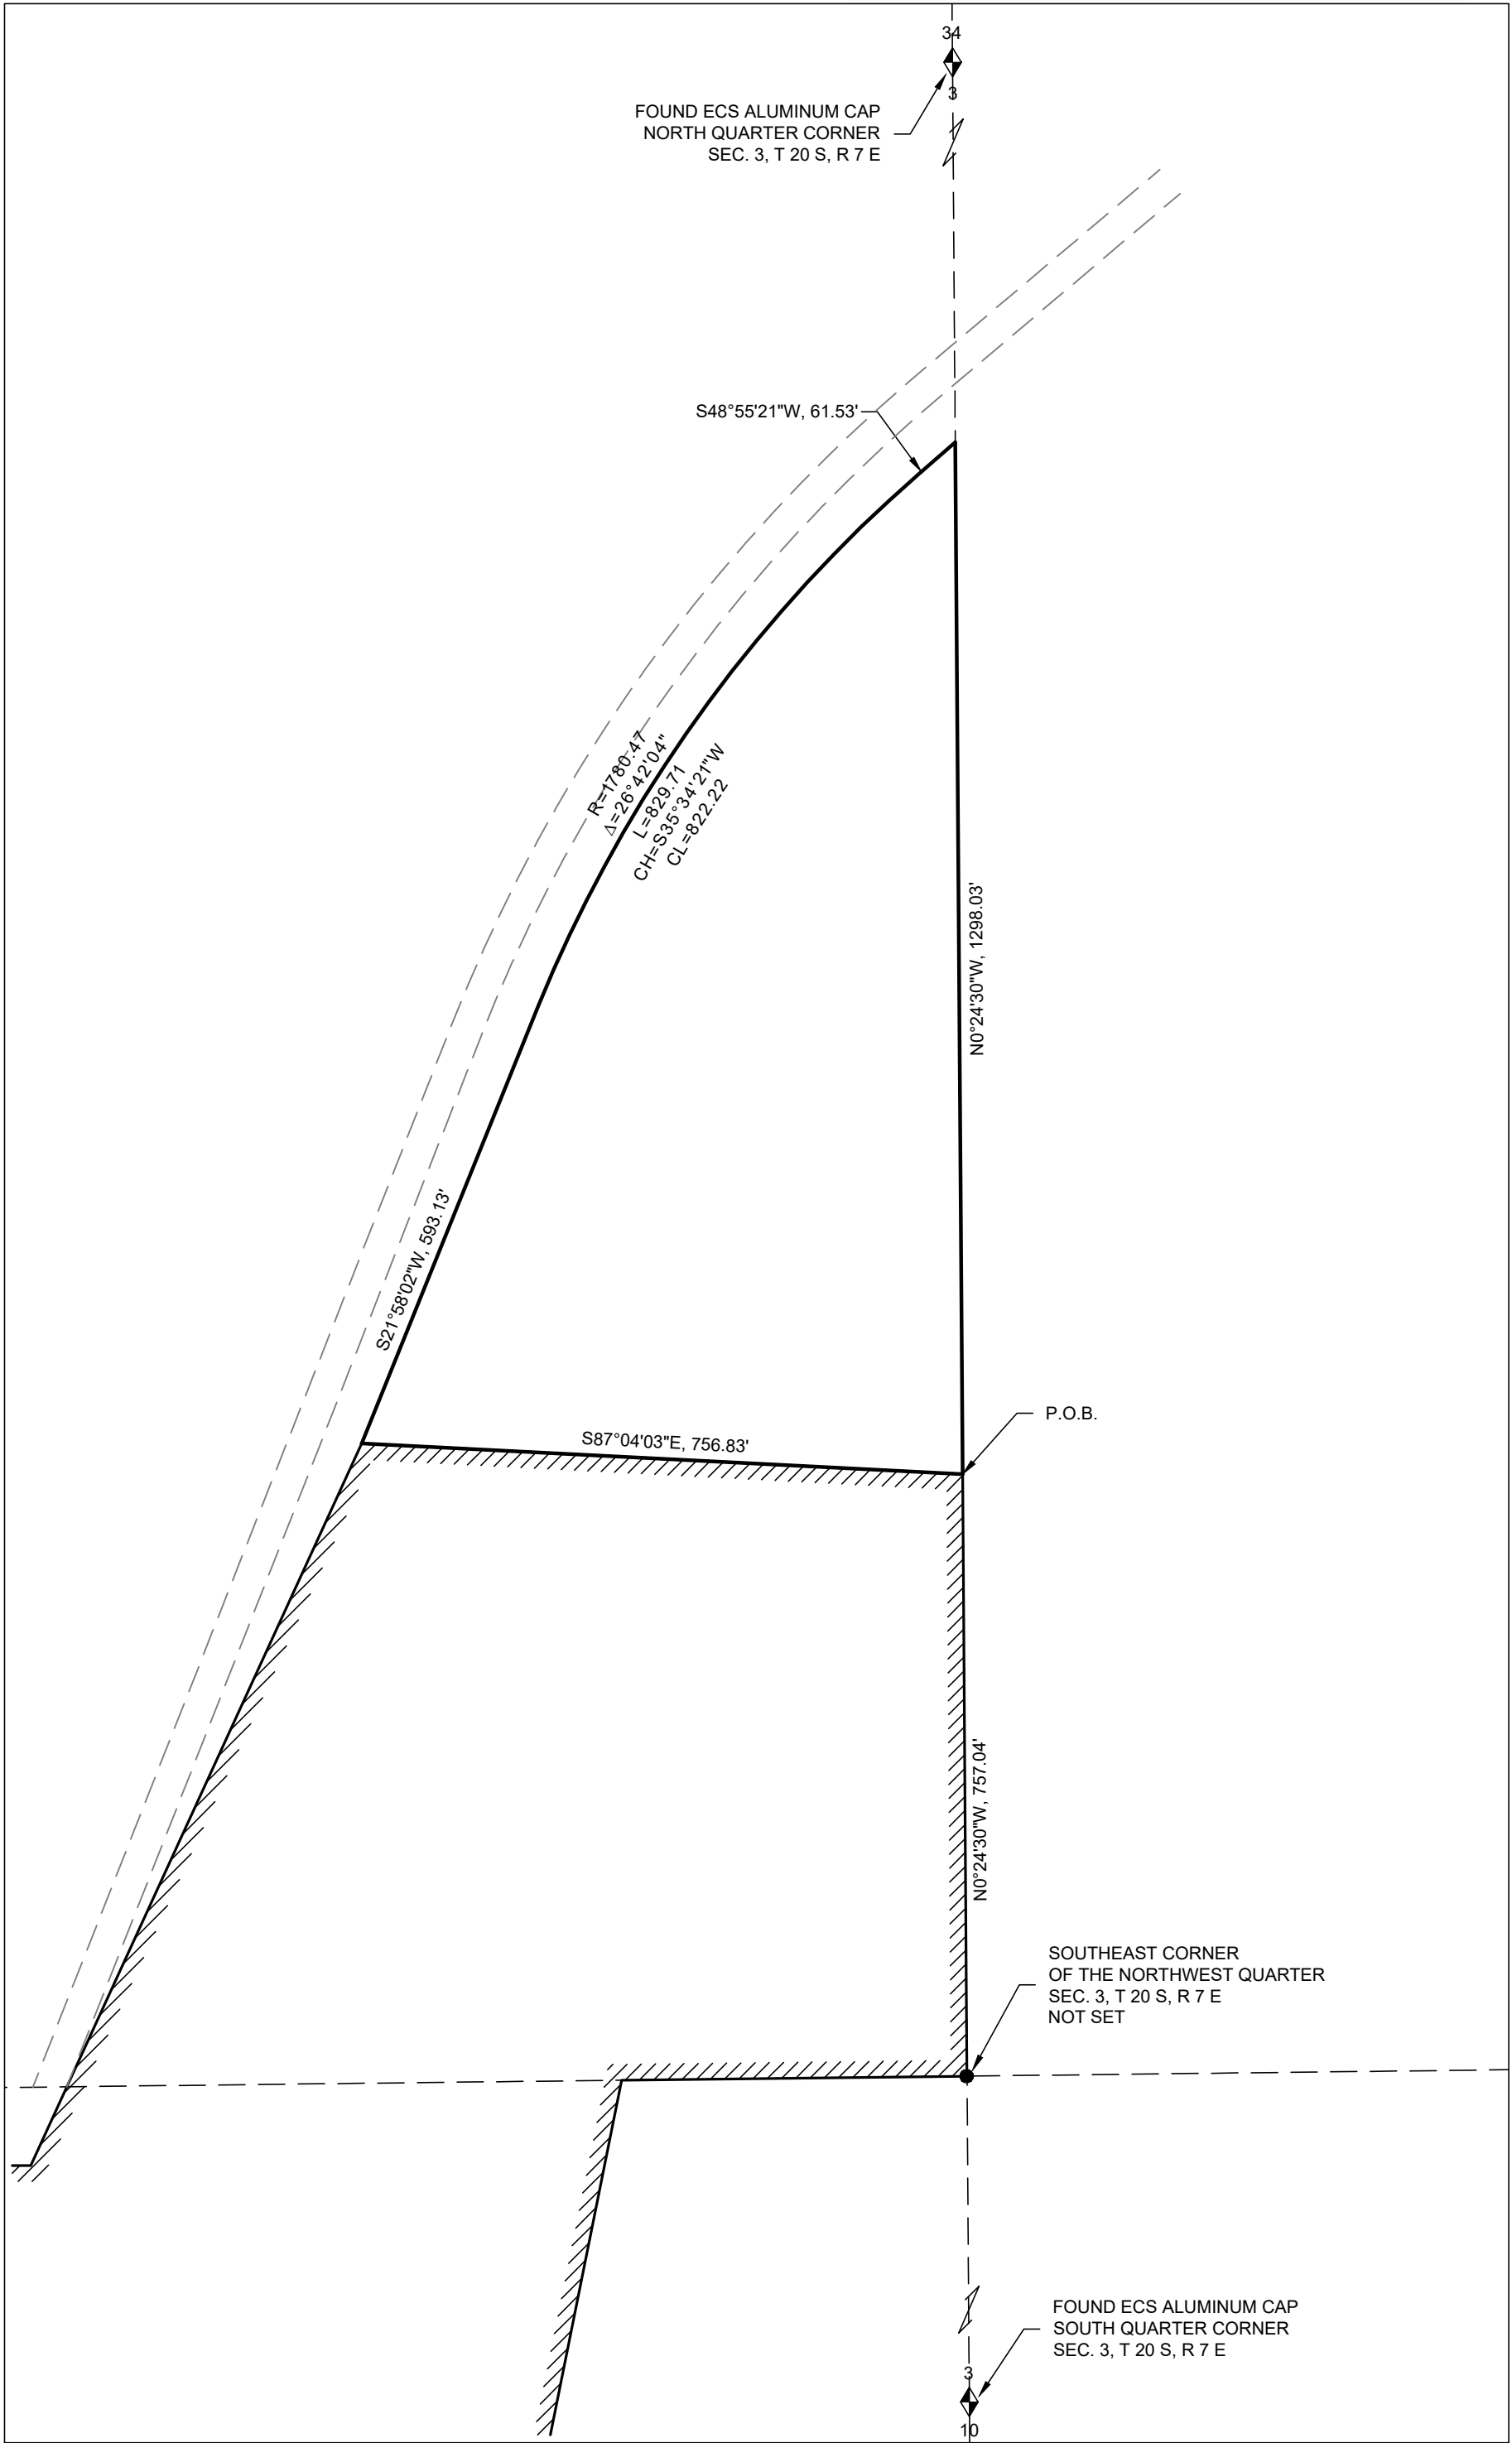

S.R. STORAGE ANNEXATION

SCALE: 1" = 200'

PREPARED BY:



P.O. Box 487, Castle Dale, UT 84513
(435) 381-2523 Fax (435) 381-2522
e-mail jt@etv.net, jandengineering.com

DRAWN WRA 6/1/21 CHECKED BHT 6/1/21

SURVEYOR'S CERTIFICATE

I HEREBY CERTIFY THAT THIS IS A TRUE AND ACCURATE MAP OF THE TRACT OF LAND TO BE ANNEXED TO FERRON CITY, EMERY COUNTY, UTAH.

WACEY R. ALLRED

DATE

BOUNDARY DESCRIPTION

Beginning at a point which is N 00°24'30" W, 757.04 feet along the Quarter Section Line from the Southeast Corner of the Northwest Quarter of Section 3, Township 20 South, Range 7 East, SLB&M, said point being on the existing Ferron City Boundary; thence N 00°24'30" W, 1298.03 feet along said Quarter Section Line to the Easterly right-of-way line of Utah Highway 10; thence S 48°55'21" W, 61.53 feet along said right-of-way line to the beginning of a circular curve to the left having a radius of 1780.47 and a central angle of 26°42'04"; thence Southwesterly 829.71 feet along the arc of said curve and said right-of-way (chord bears S 35°34'21" W, 822.22 feet); thence S 21°58'02" W, 593.13 feet along said right-of-way to the existing Ferron City Boundary; thence S 87°04'03" E, 756.83 feet along said boundary to the point of beginning.
Containing 13.50 acres, more or less.

ACCEPTANCE BY LEGISLATIVE BODY

THIS IS TO CERTIFY THAT WE, THE FERRON CITY COUNCIL, HAVE RECEIVED A PETITION SIGNED BY A MAJORITY OF THE OWNERS OF THE TRACT SHOWN HEREON, REQUESTING THAT SAID TRACT BE ANNEXED TO THE CITY OF FERRON AND THAT A COPY OF THE ORDINANCE HAS BEEN PREPARED FOR FILING HEREWITH, ALL IN ACCORDANCE WITH THE UTAH CODE, AS REVISED, AND THAT WE HAVE EXAMINED, AND DO HEREBY APPROVE AND ACCEPT THE ANNEXATION OF THE TRACT SHOWN AS A PART OF THE SAID CITY AND THAT SAID TRACT OF LAND IS KNOWN AS THE S.R. STORAGE ANNEXATION

DATED THIS ____ DAY OF _____, 20__

MAYOR

COUNCILMAN

COUNCILMAN

COUNCILMAN

COUNCILMAN

COUNCILMAN

ATTEST

RECORDER

CITY RECORDER'S SEAL

S.R. STORAGE ANNEXATION TO FERRON CITY EMERY COUNTY, UTAH

COUNTY SURVEYOR APPROVAL

I CERTIFY THAT I HAVE EXAMINED THIS FINAL LOCAL ENTITY PLAT AND THIS PLAT IS TECHNICALLY CORRECT AND MEETS THE REQUIREMENTS OF STATE STATUTE 17-23-20.
APPROVED THIS ____ DAY OF _____, 20__

COUNTY RECORDER

CONTRACT EMERY COUNTY SURVEYOR