



| REVISIONS | DESCRIPTION |
|-----------|-------------|
| DATE      |             |
|           |             |
|           |             |
|           |             |
|           |             |
|           |             |

**Sage**  
HUNTSVILLE TOWN, WEBER COUNTY, UTAH

**Bridge Exhibit**

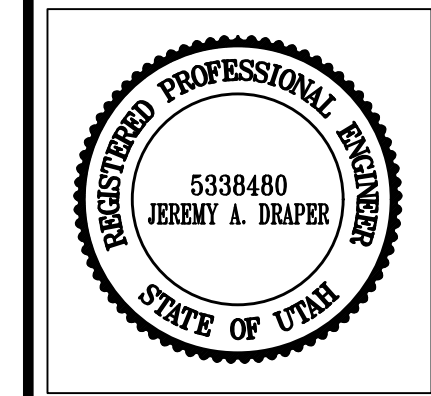

|                      |                        |
|----------------------|------------------------|
| <b>Project Info.</b> |                        |
| Engineer:            | JEREMY A. DRAPER, P.E. |
| Drafter:             | C. KINGSLEY            |
| Begin Date:          | MAY 2021               |
| Name:                | SAGE                   |
| Number:              | 7562-01                |

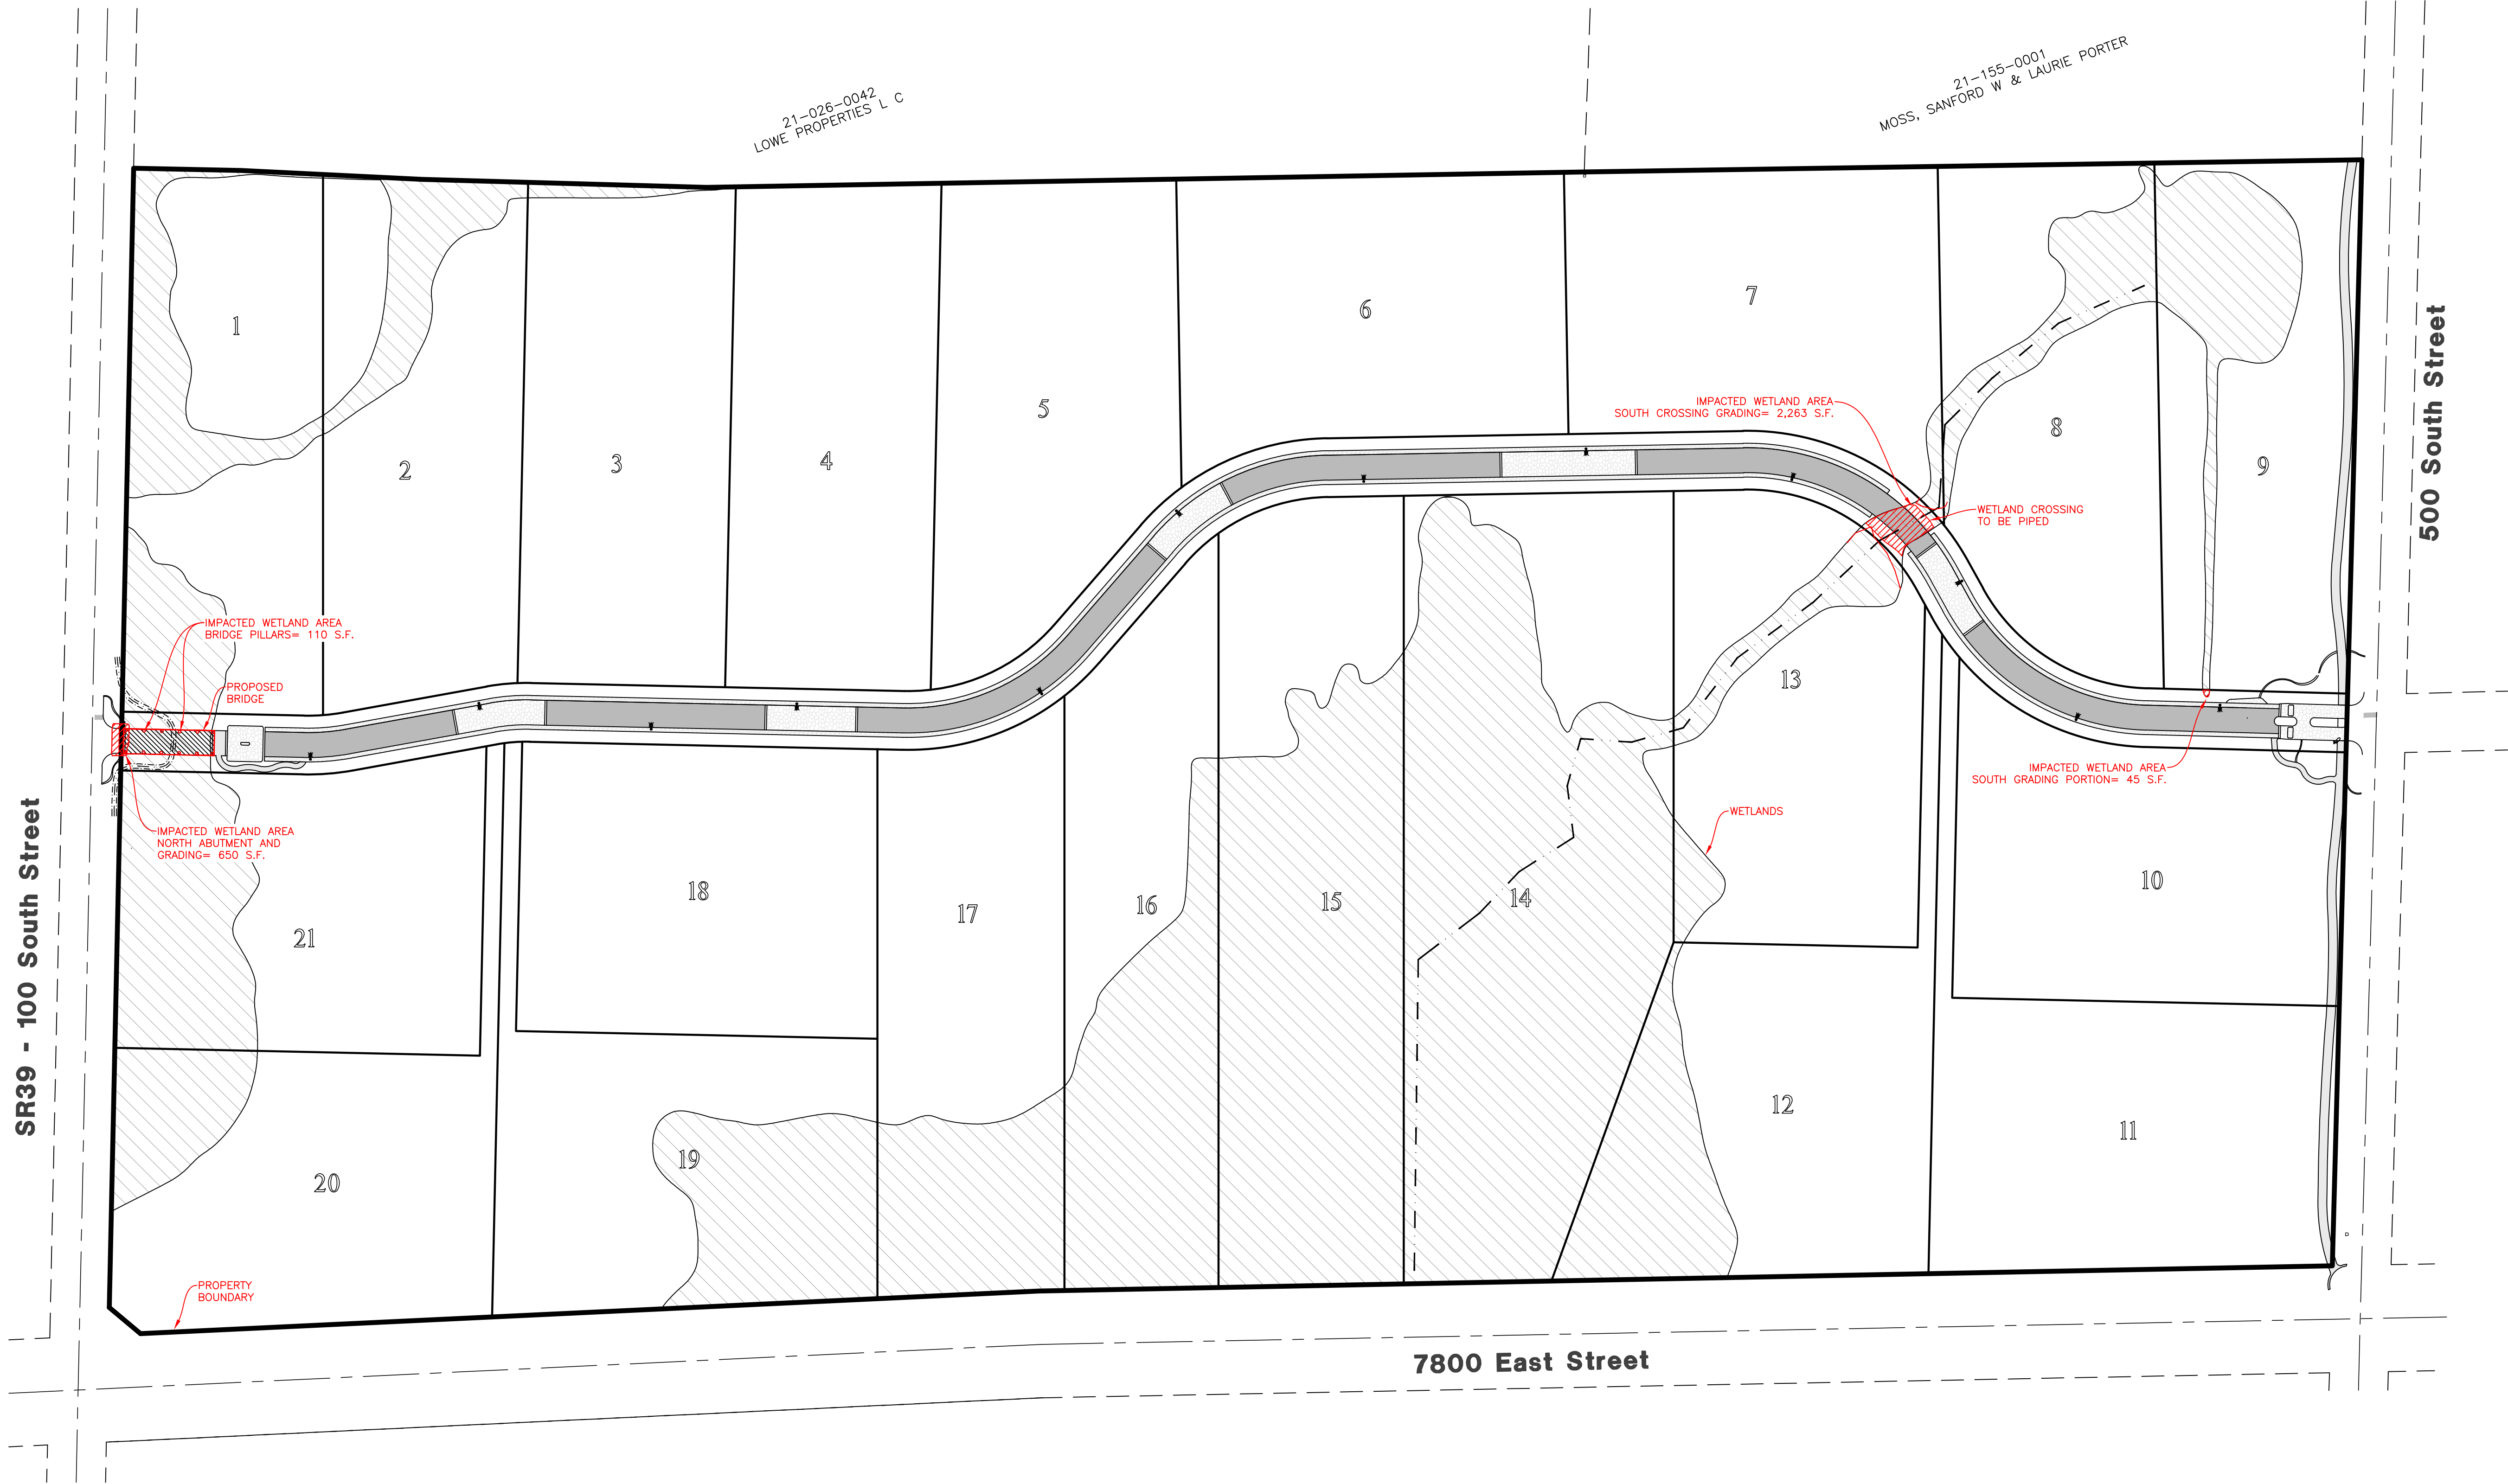

|                             |                         |
|-----------------------------|-------------------------|
| NORTH ABUTMENT GRADING:     | 650 S.F.                |
| BRIDGE PILLARS:             | 110 S.F.                |
| SOUTH GRADING PORTION:      | 45 S.F.                 |
| SOUTH CROSSING GRADING:     | 2,263 S.F.              |
| TOTAL WETLANDS DISTURBANCE: | 3,068 S.F. (0.07 ACRES) |

