

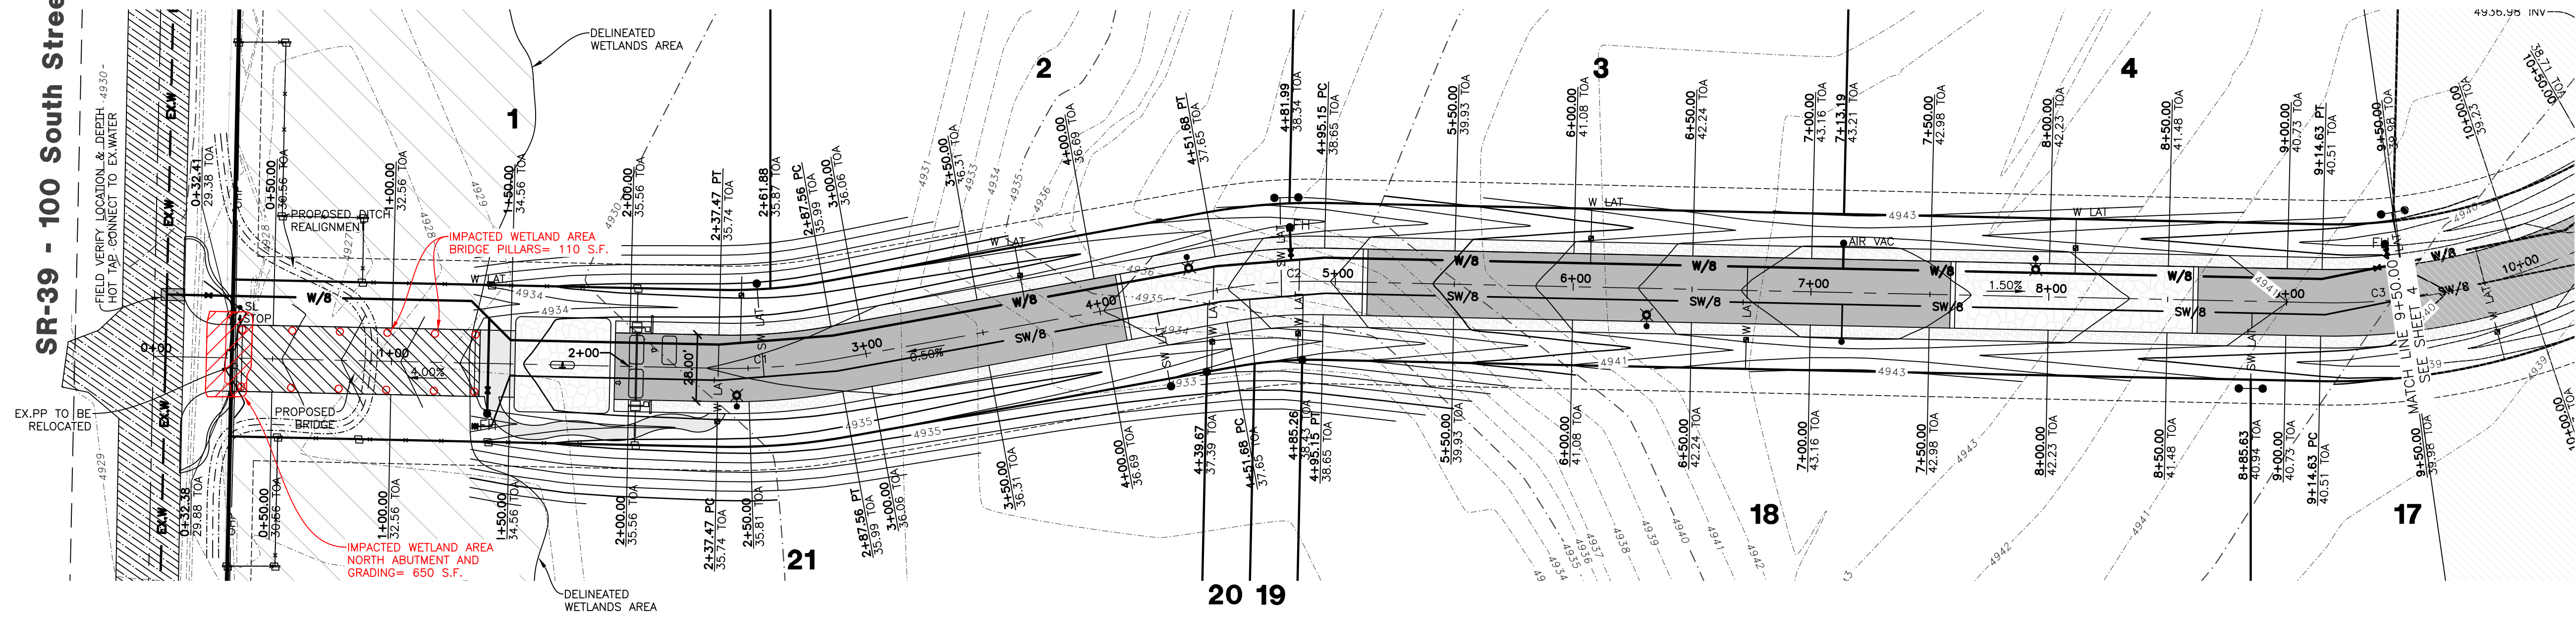


SR-39 - 100 South Street

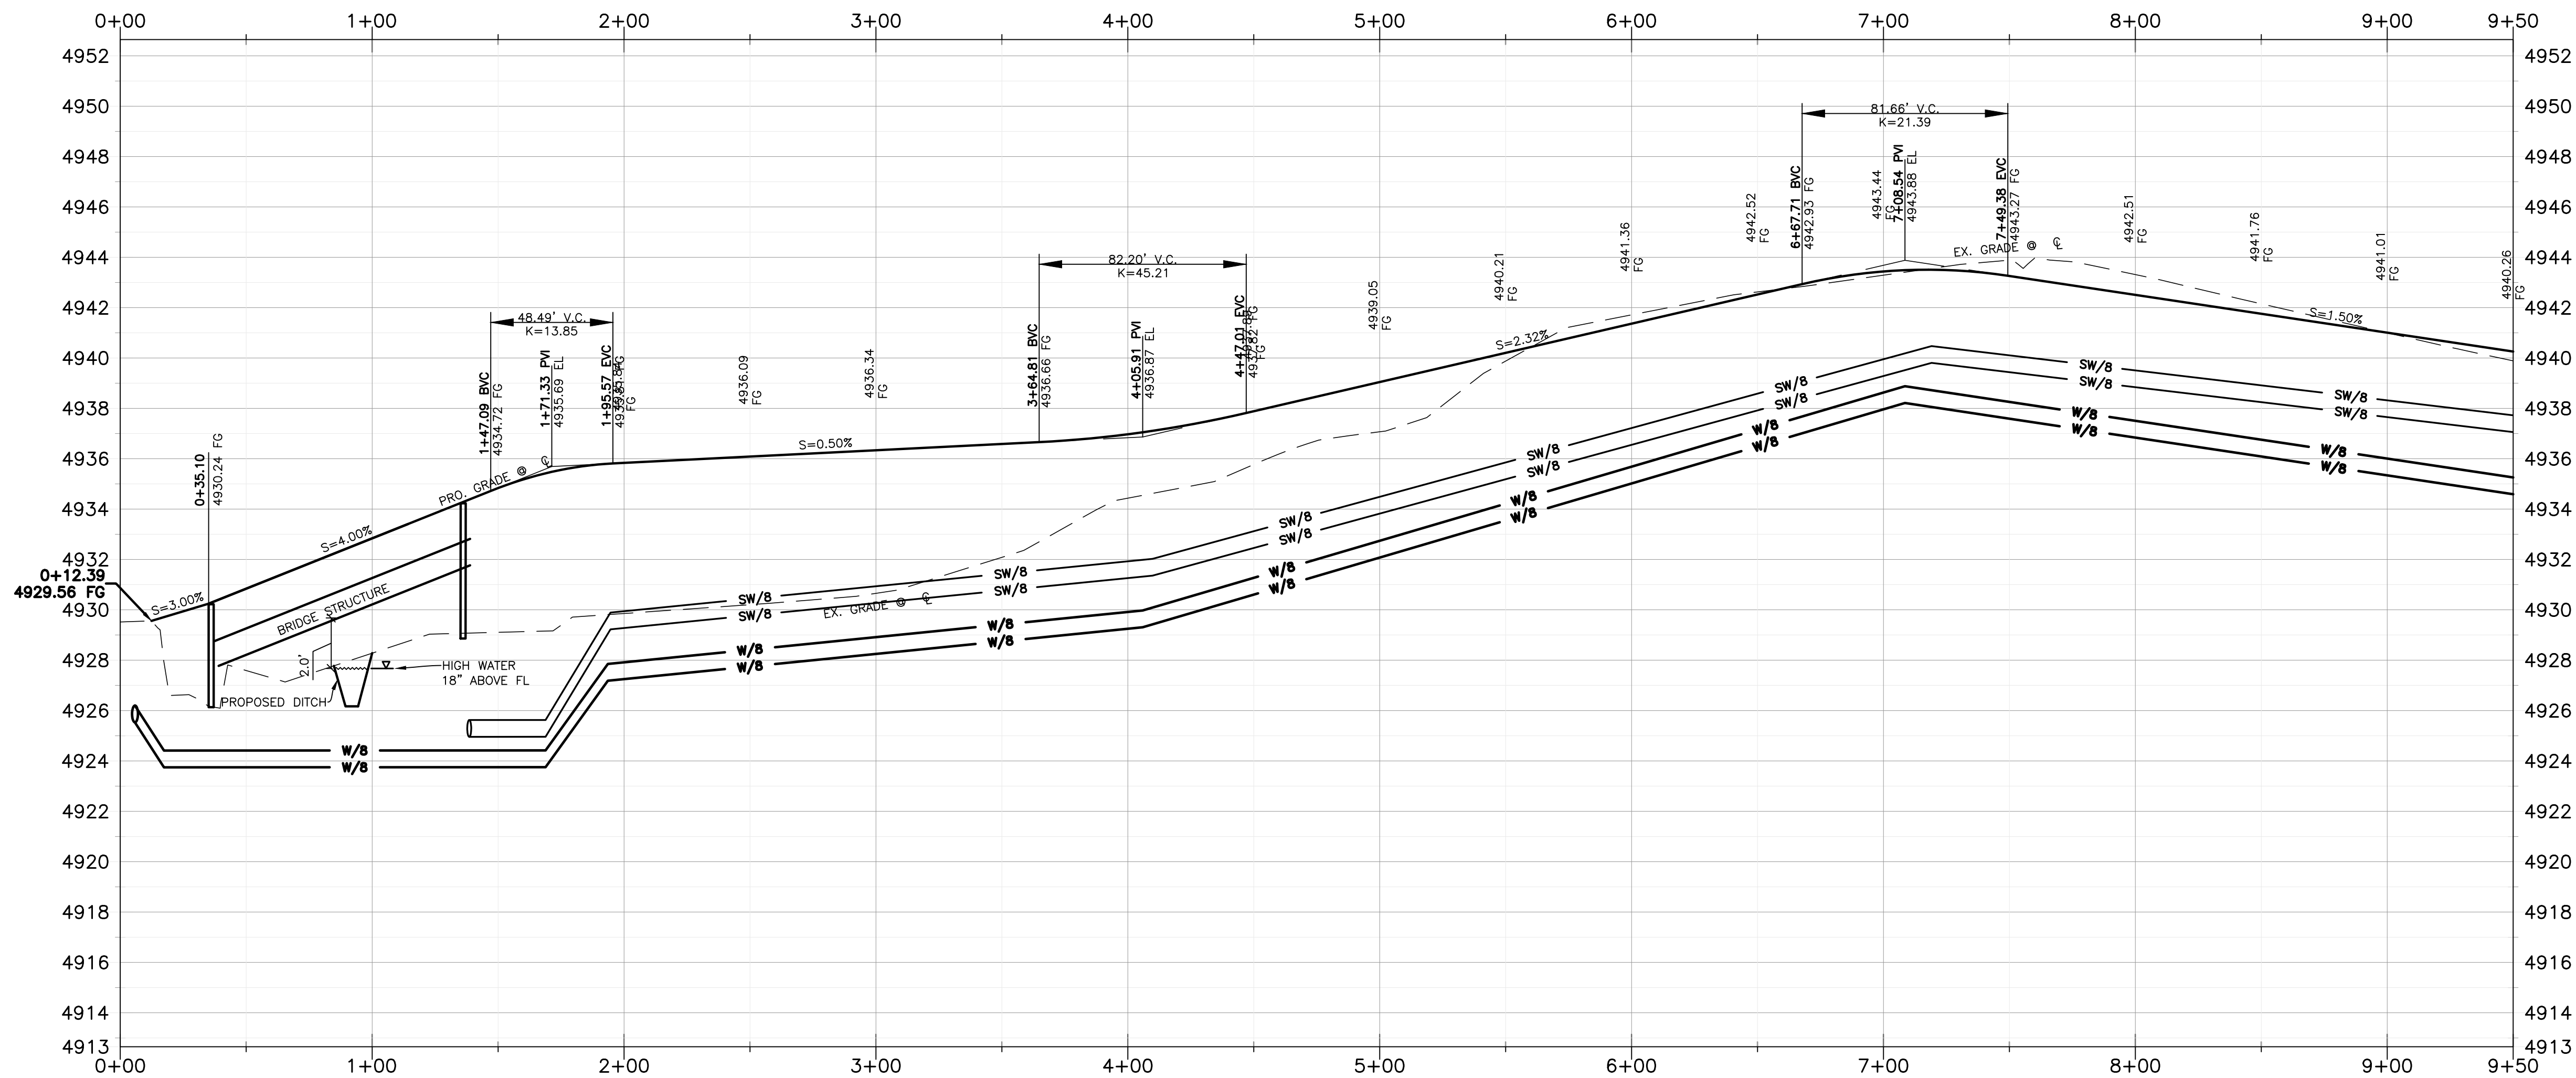

NORTH ABUTMENT GRADING:	650 S.F.
BRIDGE PILLARS:	110 S.F.
SOUTH GRADING PORTION:	45 S.F.
SOUTH CROSSING GRADING:	2,263 S.F.
TOTAL WETLANDS DISTURBANCE:	3,068 S.F. (0.07 ACRES)

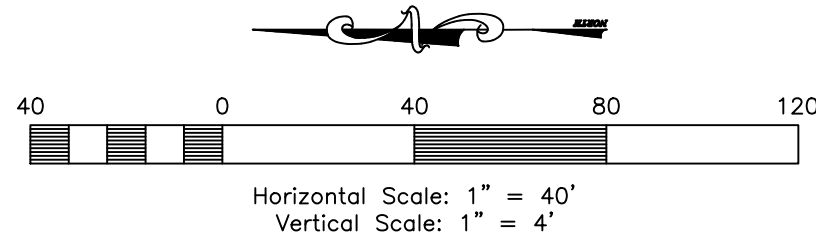

Reeve & Associates, Inc.
5160 SOUTH 1500 WEST, RIVERDALE, UTAH 84405
TEL: (801) 621-3100 www.reeve-associates.com

LAND PLANNERS • CIVIL ENGINEERS • LAND SURVEYORS
TRAFFIC ENGINEERS • STRUCTURAL ENGINEERS • LANDSCAPE ARCHITECTS

REVISIONS	DESCRIPTION
DATE	




Sage
HUNTSMVILLE TOWN, WEBER COUNTY, UTAH

Wetland Impact Exhibit

Project Info.
Engineer: JEREMY A. DRAPER, P.E.
Drafter: C. KINGSLEY
Begin Date: MAY 2021
Name: SAGE
Number: 7562-01

811 Know what's below. Call before you dig.


1
2 Total Sheets

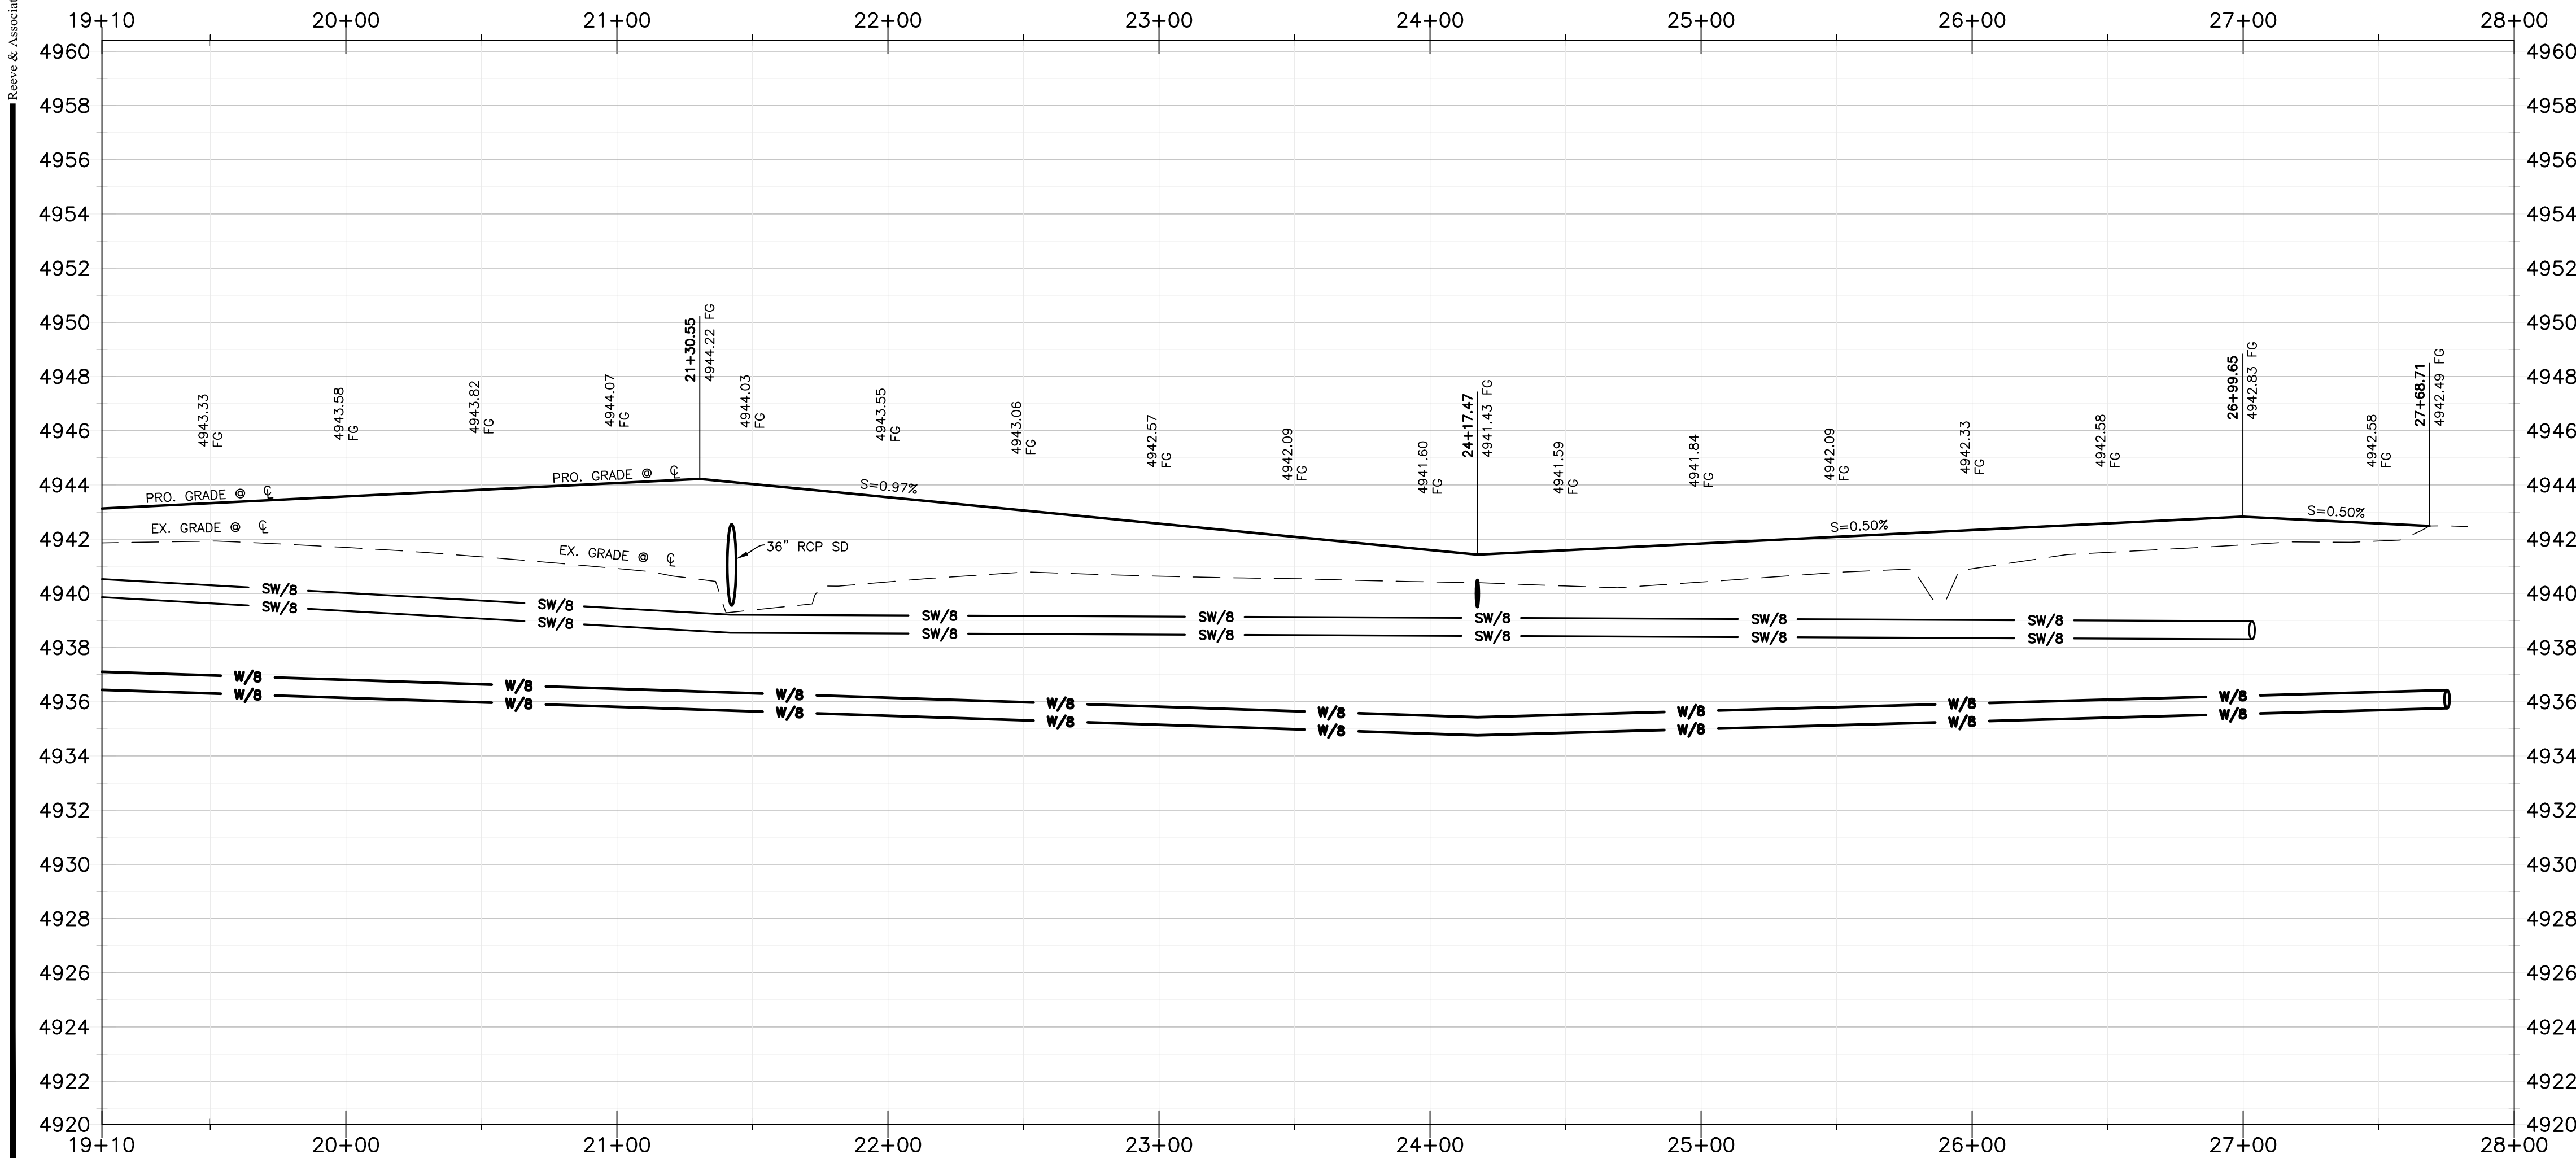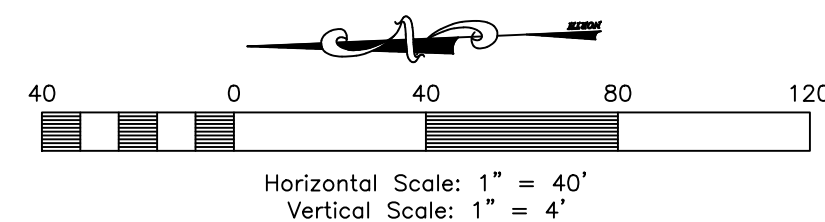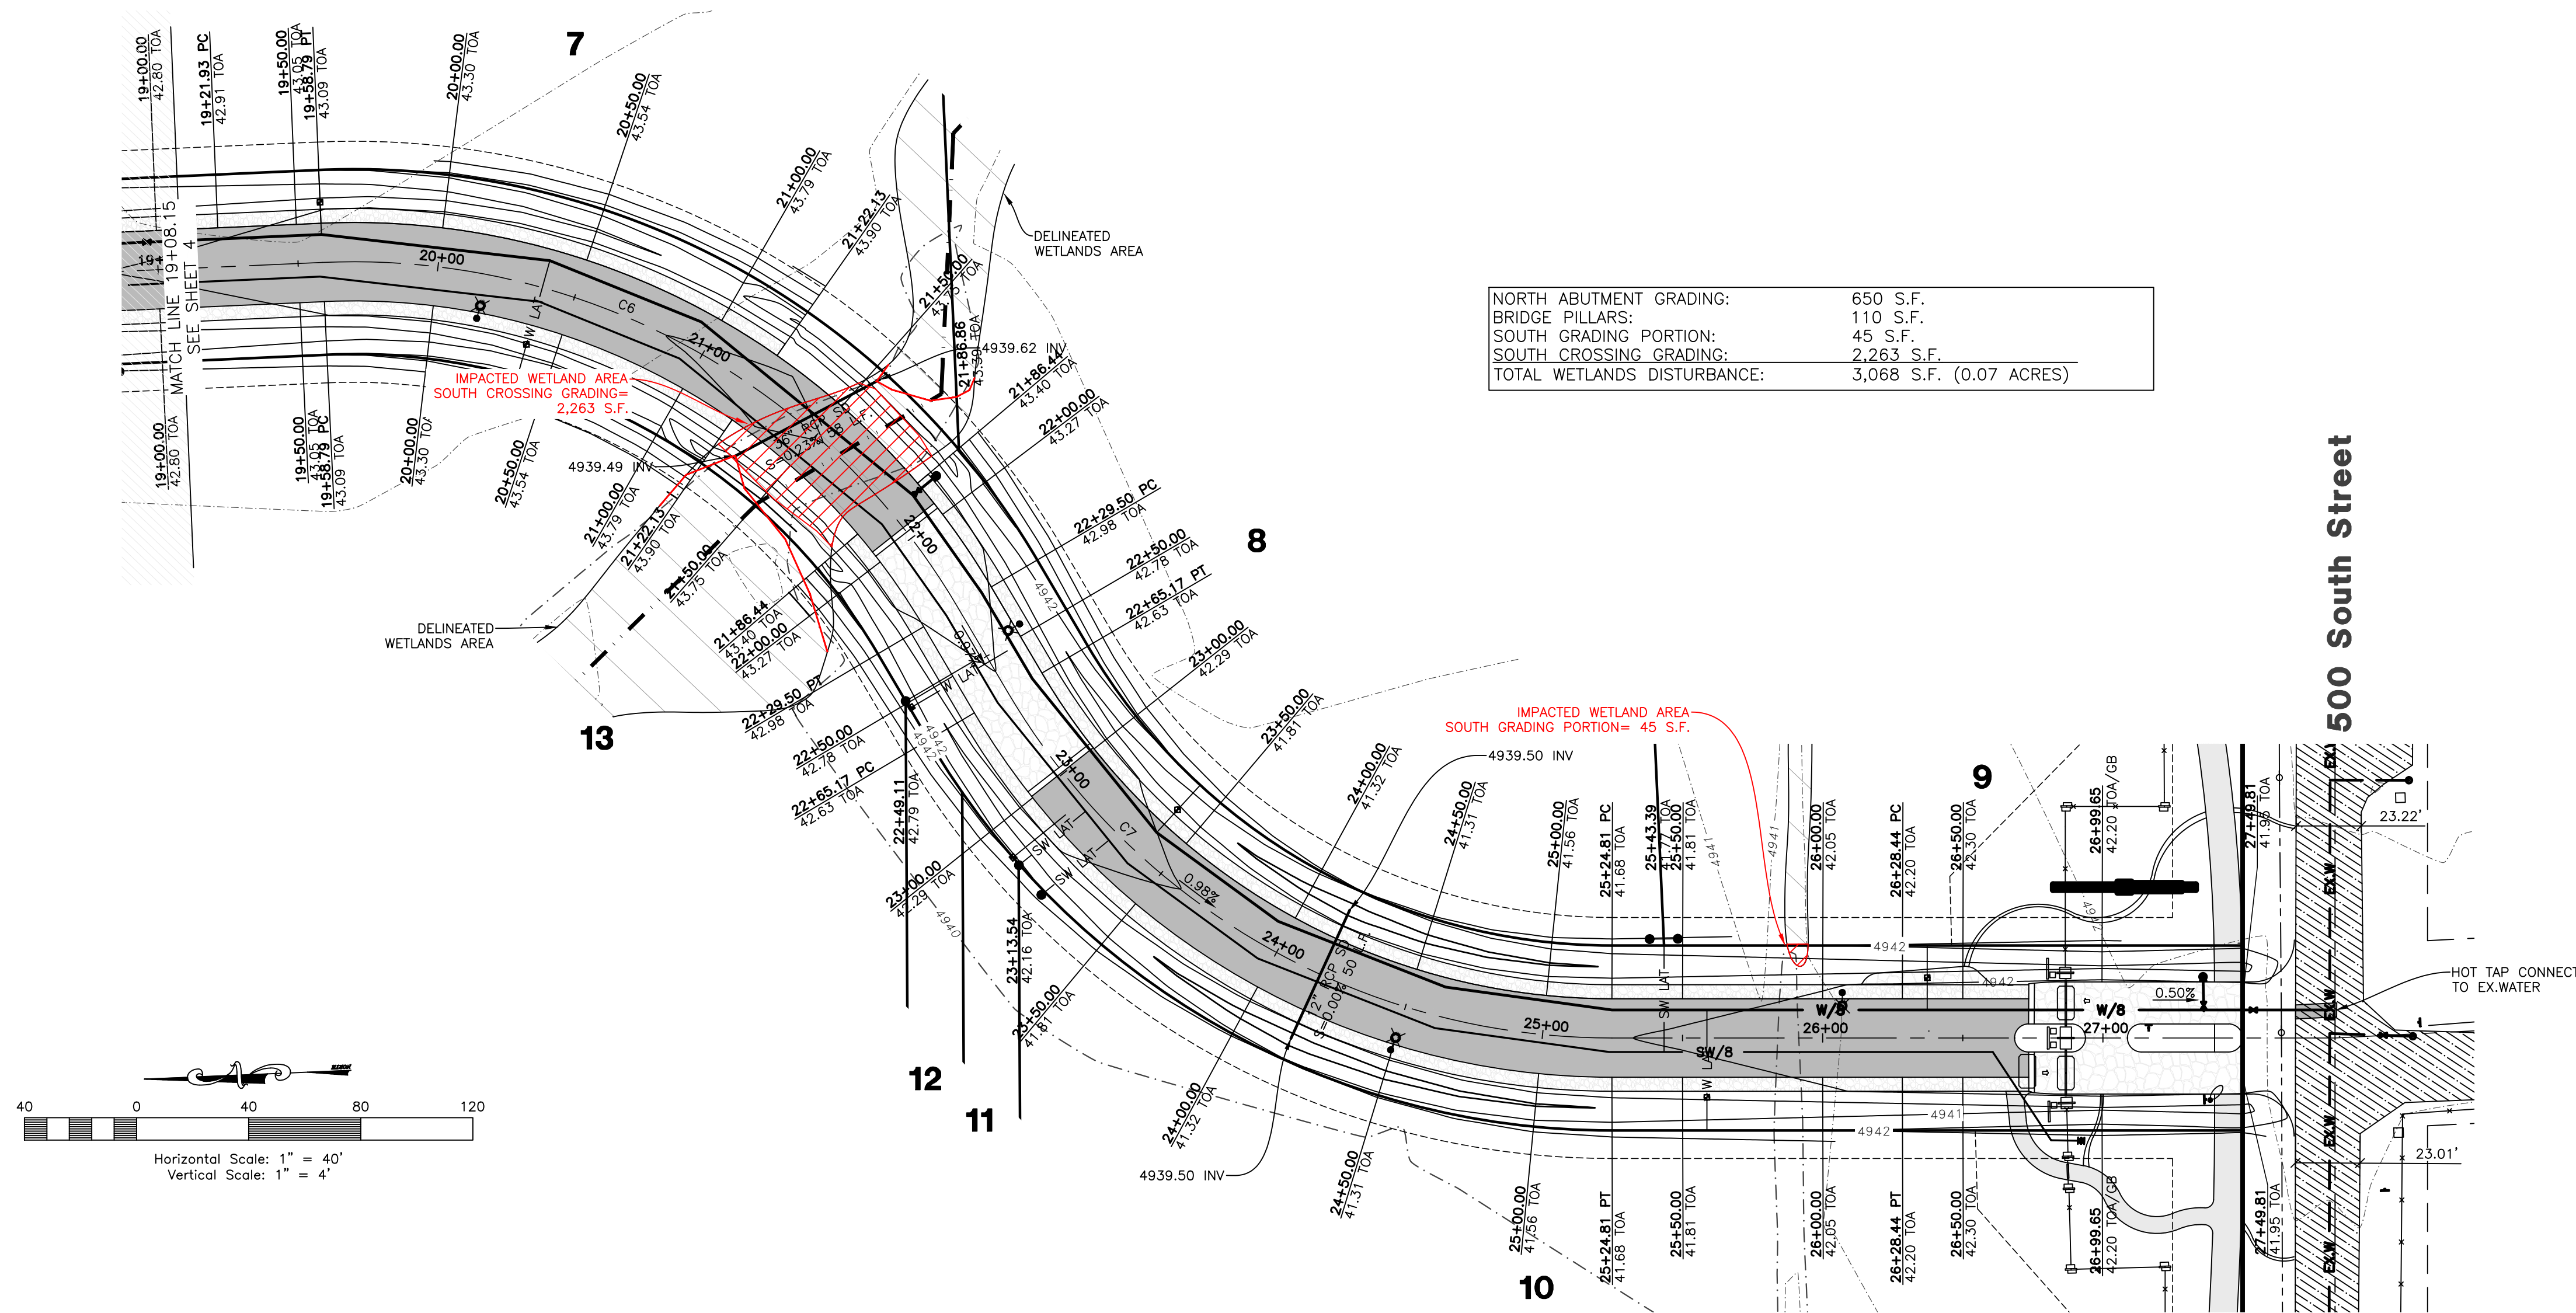

REVISIONS	DESCRIPTION
DATE	

Sage
HUNTSVILLE TOWN, WEBER COUNTY, UTAH

Wetland Impact Exhibit

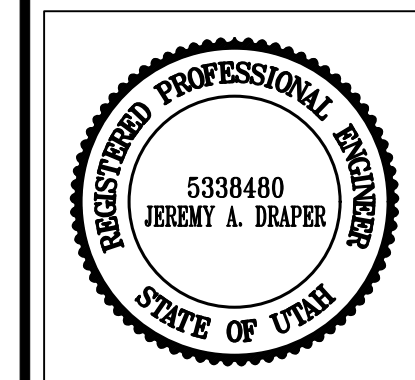

Project Info.
Engineer: JEREMY A. DRAPER, P.E.
Drafter: C. KINGSLEY
Begin Date: MAY 2021
Name: SAGE
Number: 7562-01

