



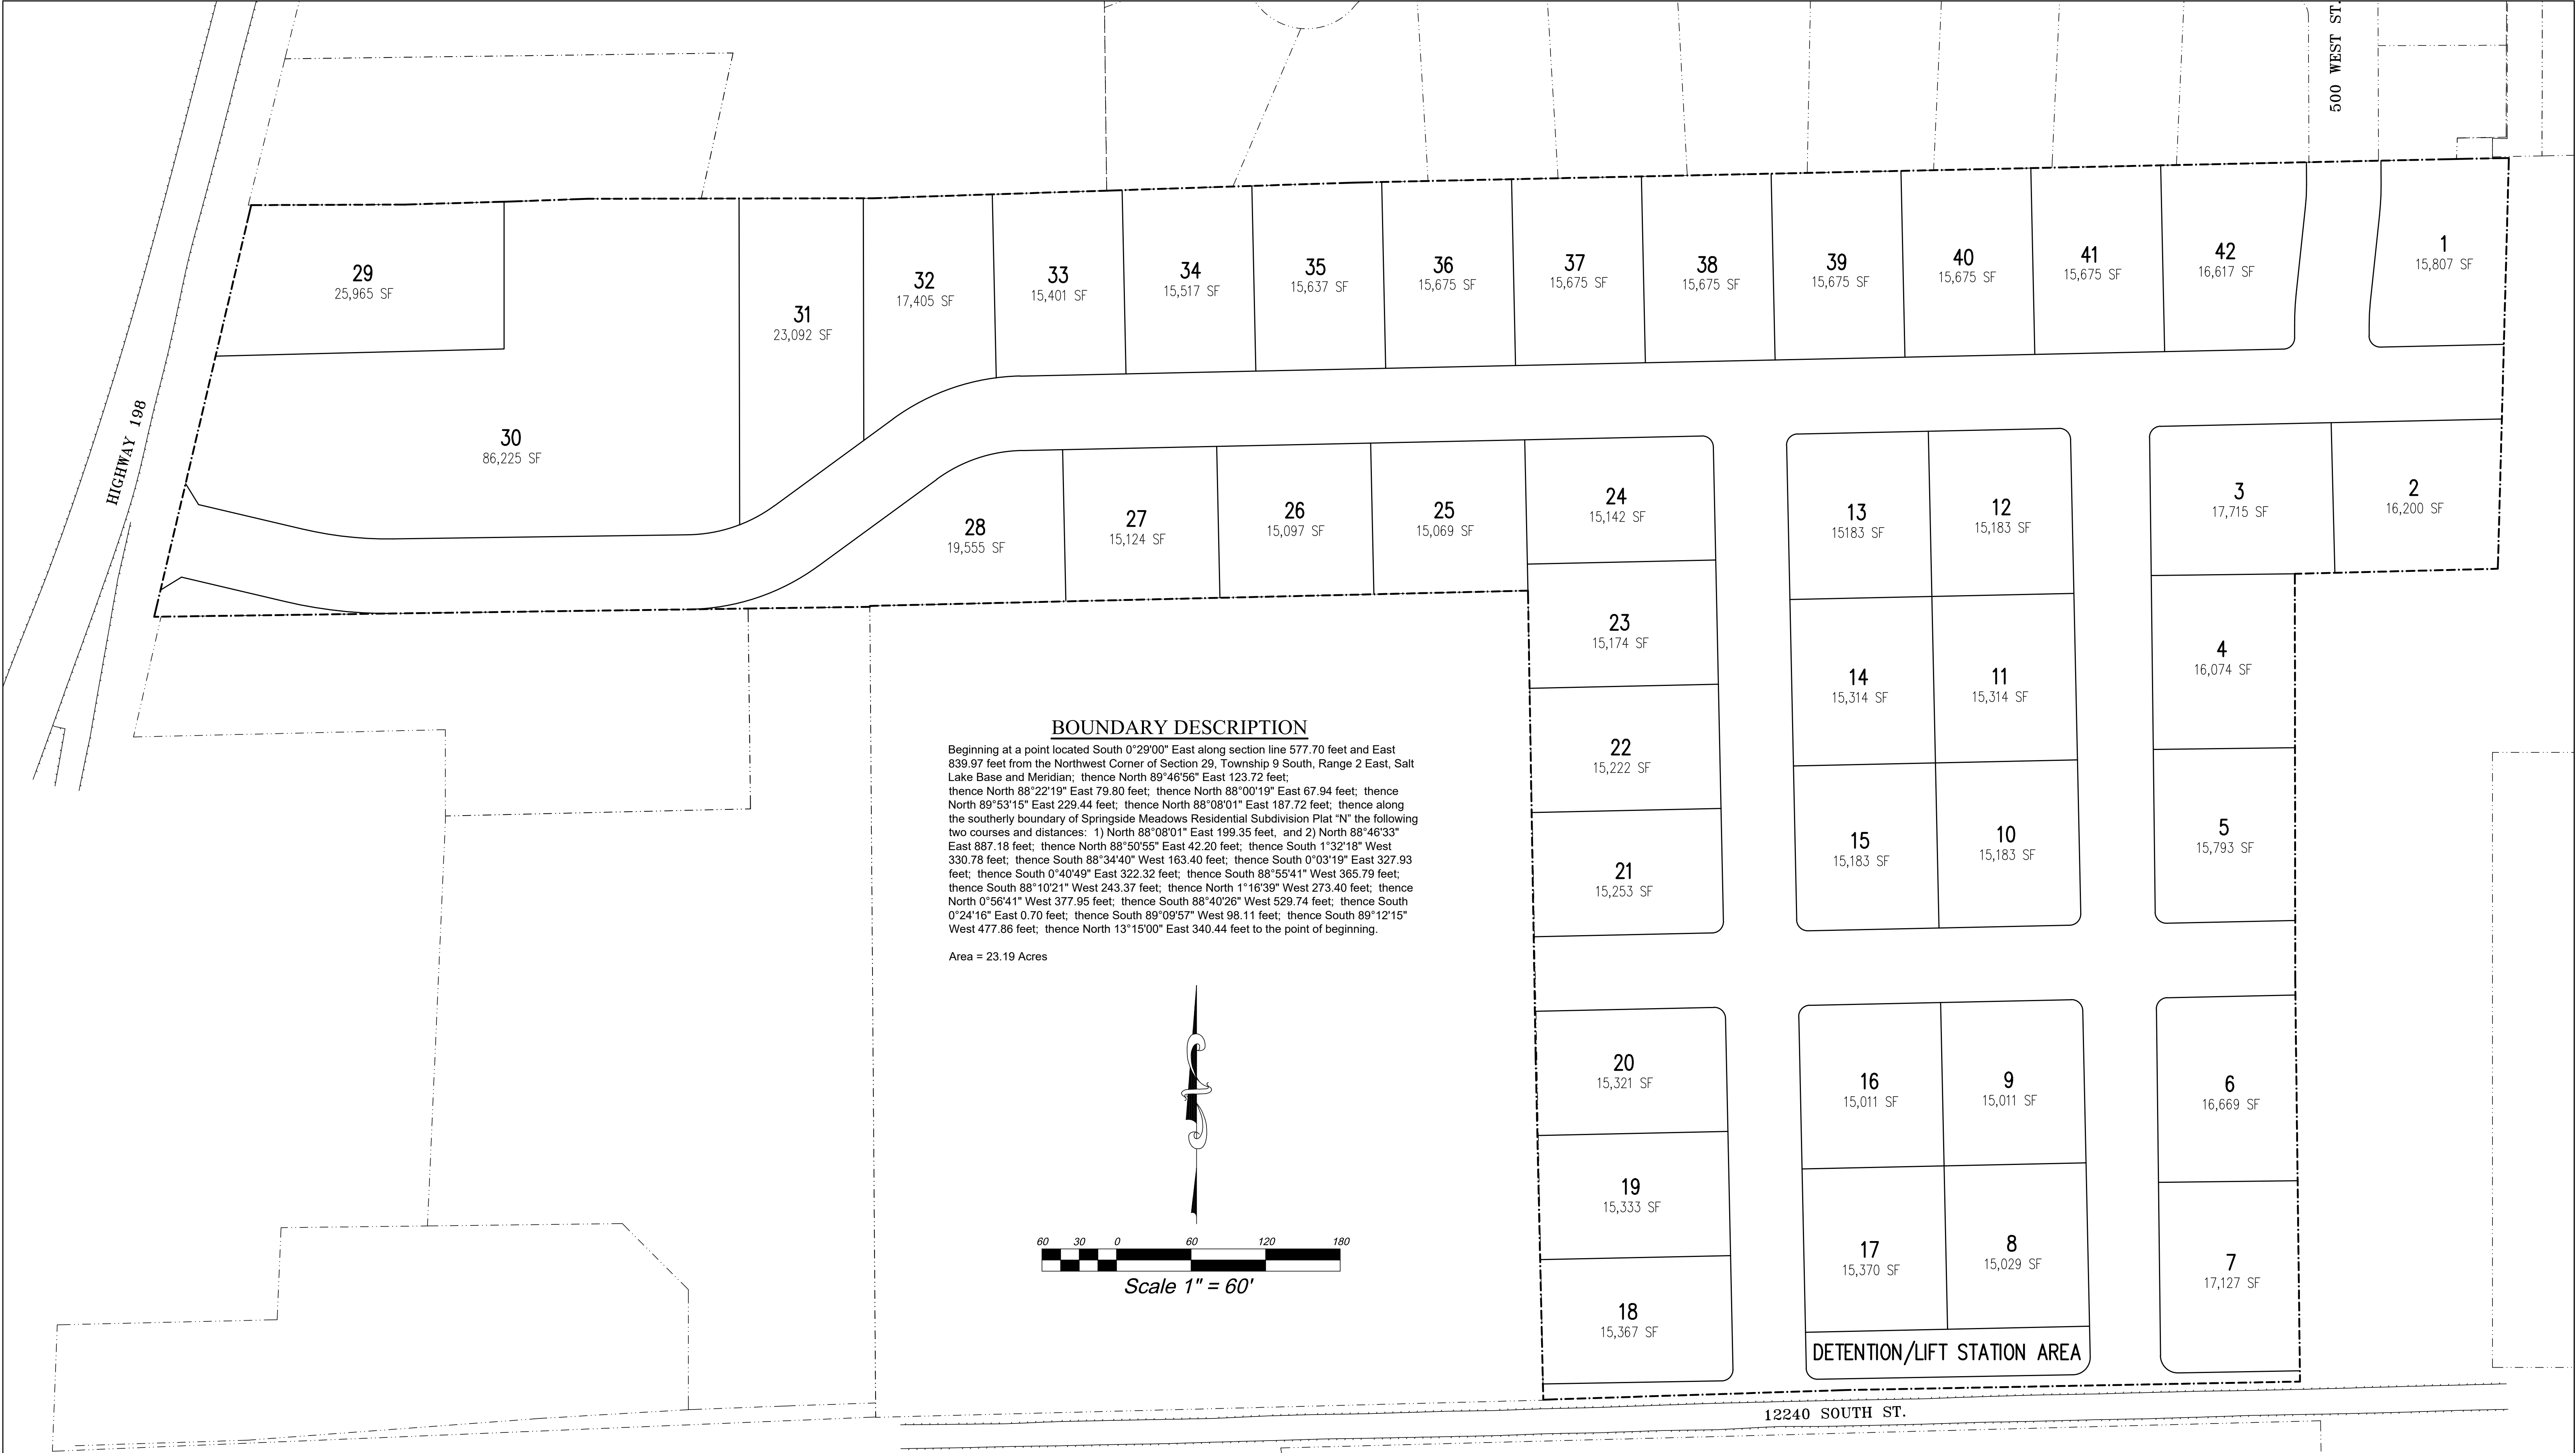

BOUNDARY DESCRIPTION

Beginning at a point located South 0°29'00" East along section line 577.70 feet and East 839.97 feet from the Northwest Corner of Section 29, Township 9 South, Range 2 East, Salt Lake Base and Meridian; thence North 89°46'56" East 123.72 feet; thence North 88°22'19" East 79.80 feet; thence North 88°00'19" East 67.94 feet; thence North 89°53'15" East 229.44 feet; thence North 88°08'01" East 187.72 feet; thence along the southerly boundary of Springside Meadows Residential Subdivision Plat "N" the following two courses and distances: 1) North 88°08'01" East 199.35 feet, and 2) North 88°46'33" East 887.18 feet; thence North 88°50'55" East 42.20 feet; thence South 1°32'18" West 330.78 feet; thence South 88°34'40" West 163.40 feet; thence South 0°03'19" East 327.93 feet; thence South 0°40'49" East 322.32 feet; thence South 88°55'41" West 365.79 feet; thence South 88°10'21" West 243.37 feet; thence North 1°16'39" West 273.40 feet; thence North 0°56'41" West 377.95 feet; thence South 88°40'26" West 529.74 feet; thence South 0°24'16" East 0.70 feet; thence South 89°09'57" West 98.11 feet; thence South 89°12'15" West 477.86 feet; thence North 13°15'00" East 340.44 feet to the point of beginning.

Area = 23.19 Acres

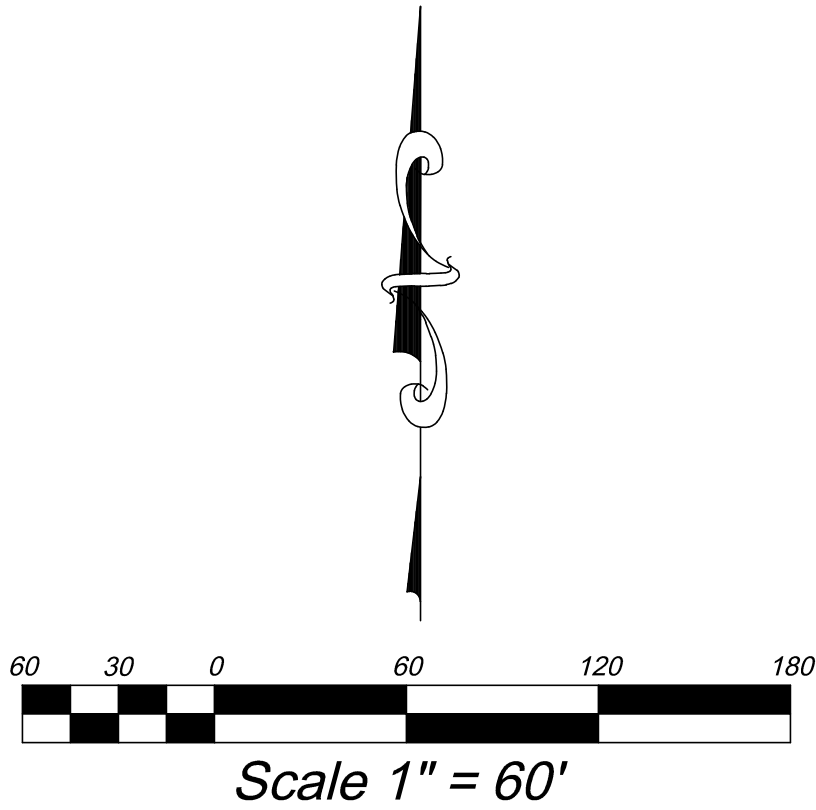

REVISIONS		
Rev.	Date	Description

Developer: Rob McNeel

Phone: 801-860-5500



David W. Peterson, P.E., License #270393
12 West 100 North, Suite 201C, American Fork, UT 84003
P: (801) 756-4504; david@excelcivil.com

THE SPRINGS AT SPRING LAKE

PAYSONUTAH

Drawn by:
D.W.P.

Designed by:
D.W.P.

Checked by:
D.W.P.

REZONE
CONCEPT PLAN

Scale:
1"=60'

Date:
12/21/21

C1