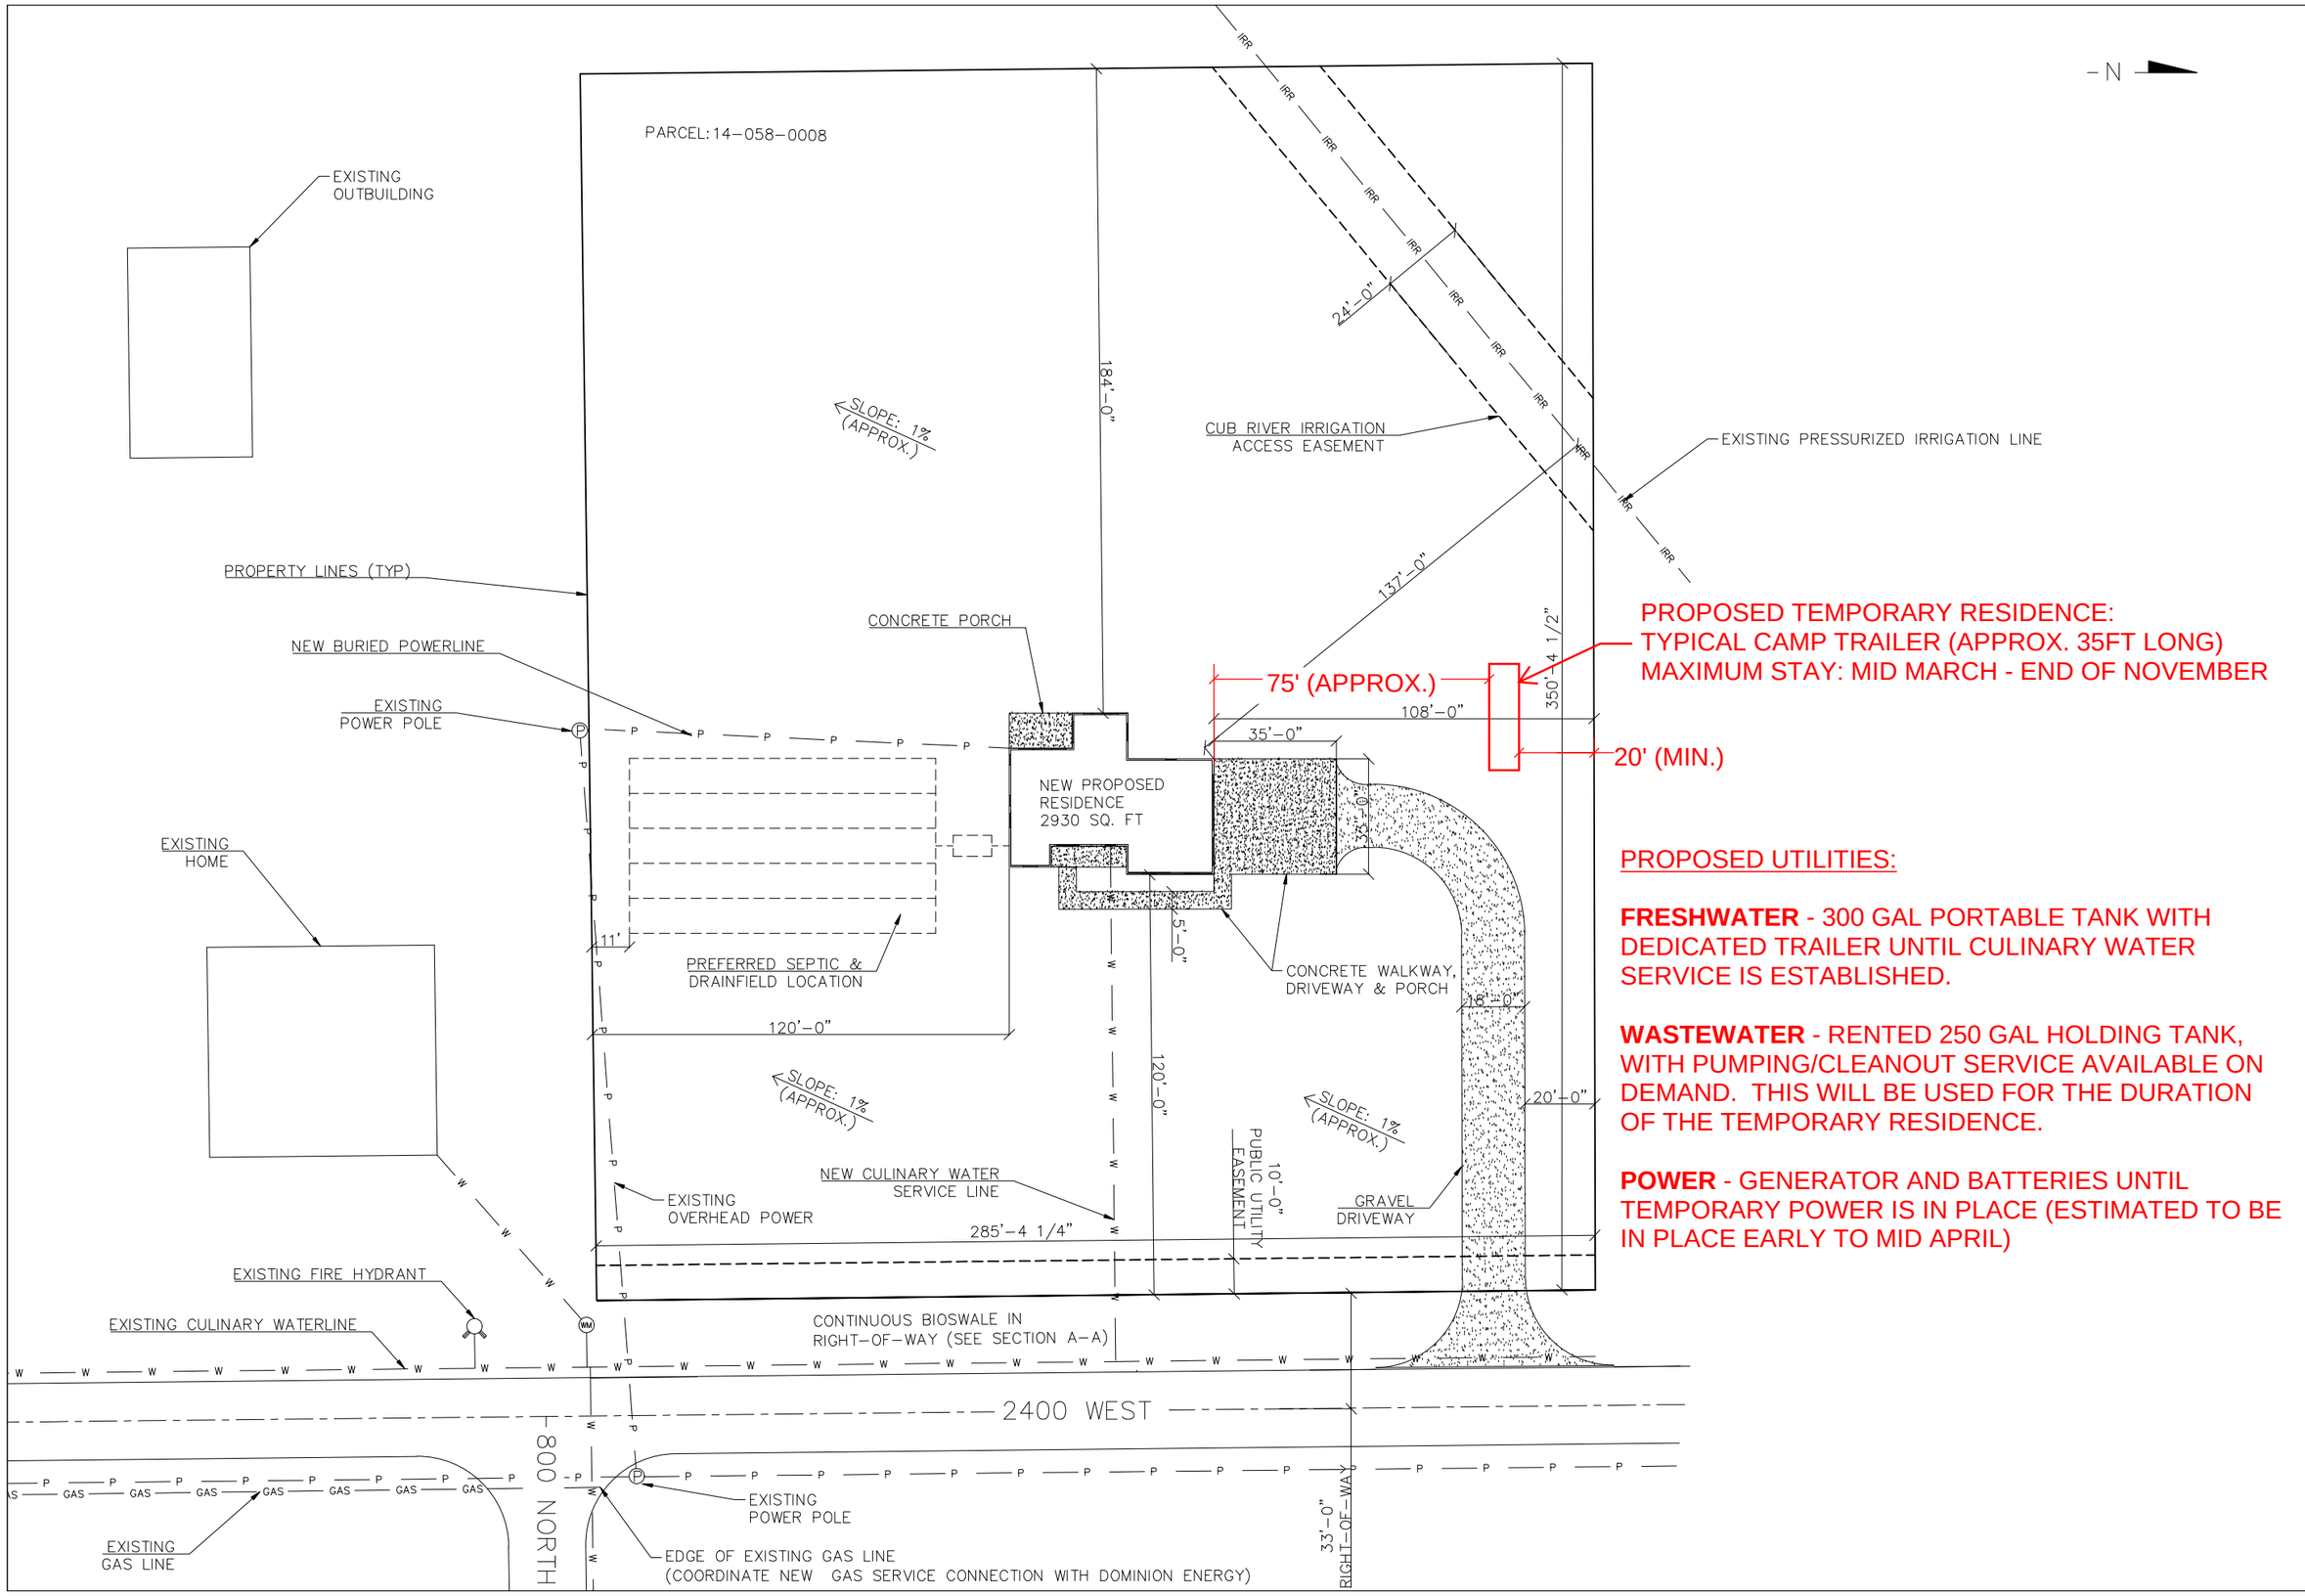

PROPOSED UTILITIES:

FRESHWATER - 300 GAL PORTABLE TANK WITH DEDICATED TRAILER UNTIL CULINARY WATER SERVICE IS ESTABLISHED.

WASTEWATER - RENTED 250 GAL HOLDING TANK, WITH PUMPING/CLEANOUT SERVICE AVAILABLE ON DEMAND. THIS WILL BE USED FOR THE DURATION OF THE TEMPORARY RESIDENCE.

POWER - GENERATOR AND BATTERIES UNTIL TEMPORARY POWER IS IN PLACE (ESTIMATED TO BE IN PLACE EARLY TO MID APRIL)

OCTOBER 2021

SCALE: 1"=20'-0"

LOCATION

819 NORTH 2400 WEST
LEWISTON, UTAH

TANNER RESIDENCE

PREPARED FOR:

SHEET NO. 1

C1