


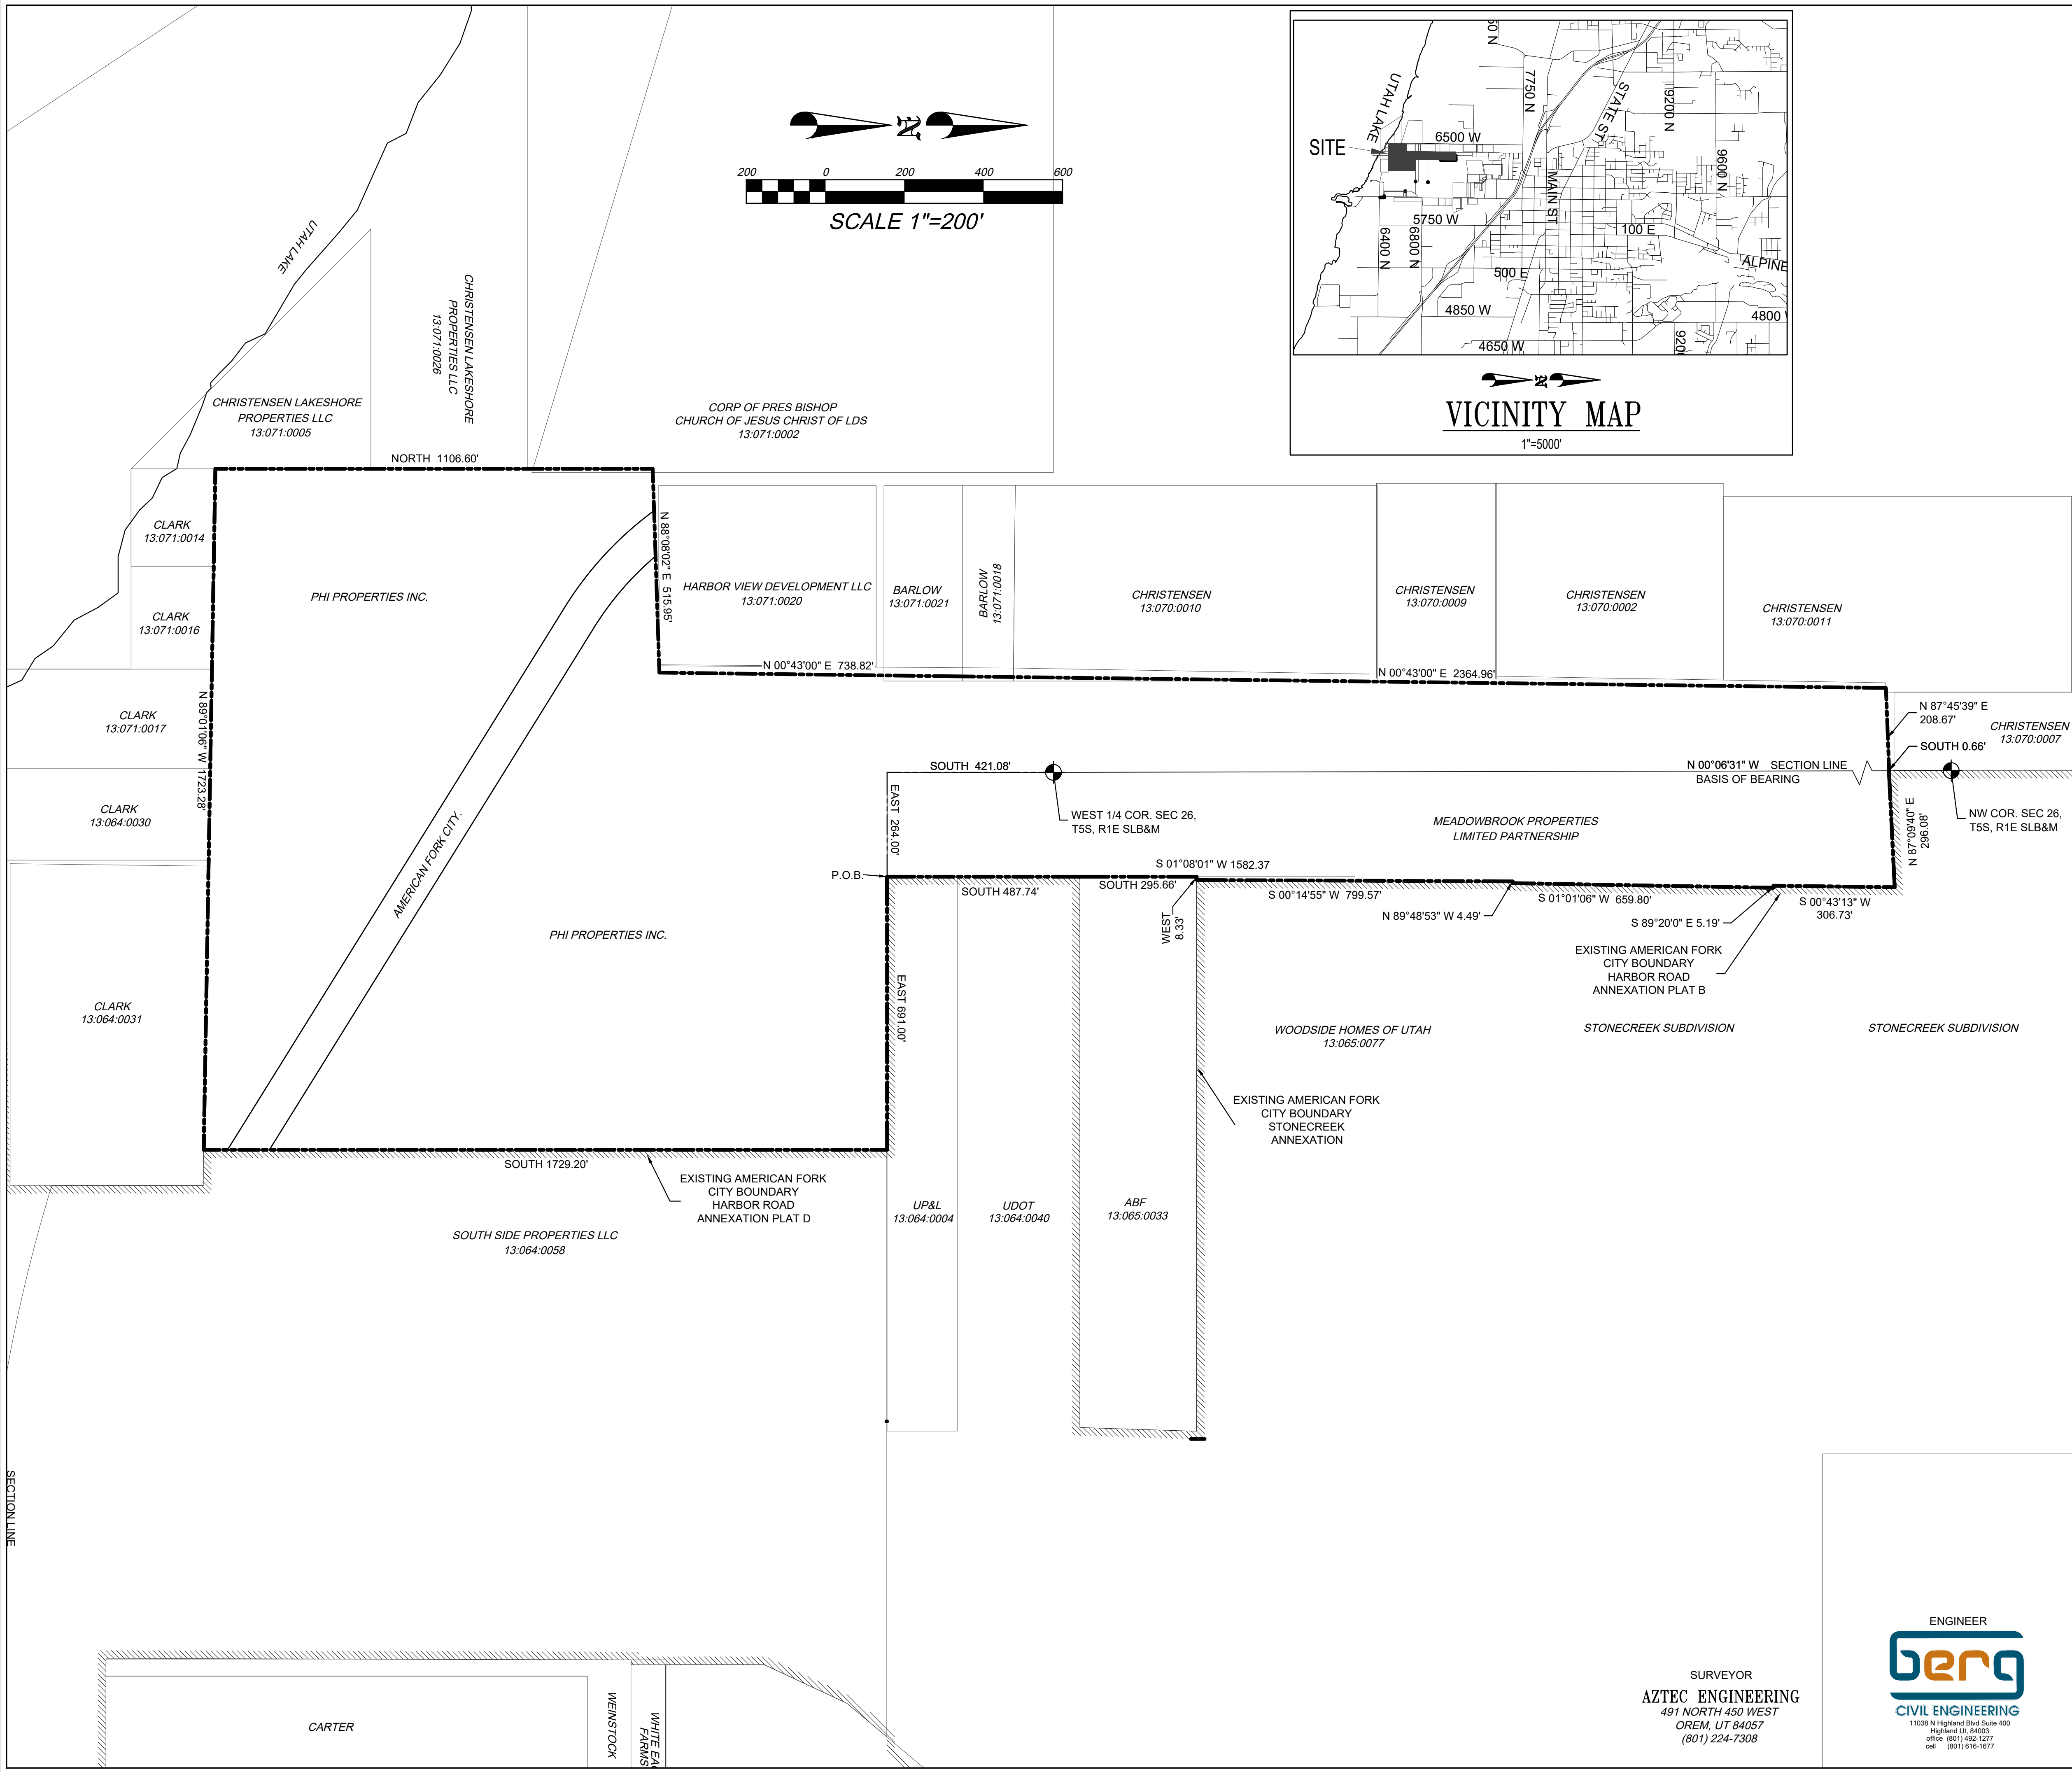

SURVEYOR'S CERTIFICATE

I, AARON THOMAS, DO HEREBY CERTIFY THAT I AM A REGISTERED LAND SURVEYOR, AND THAT I HOLD CERTIFICATE NO. 6418780 AS PRESCRIBED BY THE LAWS OF THE STATE OF UTAH, AND THAT THIS IS A TRUE AND ACCURATE MAP OF THE TRACT OF LAND TO BE ANNEXED TO AMERICAN FORK CITY, UTAH COUNTY, UTAH.

BOUNDARY DESCRIPTION

BEGINNING AT A POINT WHICH IS SOUTH 421.08 FEET AND EAST 264.00 FEET FROM THE WEST 1/4 CORNER OF SECTION 26, TOWNSHIP 5 SOUTH, RANGE 1 EAST, SALT LAKE BASE AND MERIDIAN;

RUNNING ALONG THE EXISTING AMERICAN FORK CITY LIMITS THE FOLLOWING TWO (2) COURSES: 1) EAST 691.00 FEET AND 2) SOUTH 1729.20 FEET; THENCE N 89°01'06" W 1723.28 FEET; THENCE NORTH 1106.60 FEET; THENCE N 88°08'02" E 515.95 FEET; THENCE N 00°43'00" E 738.82 FEET; THENCE N 00°43'00" E 2364.96 FEET; THENCE N 87°45'39" E 208.67 FEET TO THE EXISTING AMERICAN FORK CITY LIMITS; THENCE ALONG SAID CITY LIMITS THE FOLLOWING SEVEN (7) COURSES: 1) SOUTH 0.66 FEET, 2) N 87°09'40" E 296.08 FEET, 3) S 00°43'13" W 306.73 FEET, 4) S 89°20'00" E 5.19 FEET, 5) S 01°01'06" W 659.80 FEET, 6) N 89°48'53" W 4.49 FEET, AND 7) S 00°14'55" W 799.57 FEET; THENCE WEST 8.33 FEET; THENCE SOUTH 295.66 FEET TO THE EXISTING AMERICAN FORK CITY LIMITS; THENCE ALONG SAID CITY LIMITS SOUTH 487.74 FEET TO THE POINT OF BEGINNING.

CONTAINING: 91.61 ACRES OR 3,990,591 SF

BASIS OF BEARING: UTAH STATE PLANE COORDINATE SYSTEM, CENTRAL ZONE.

SURVEYOR

DATE

ACCEPTANCE OF LEGISLATIVE BODY

WE, THE DULY ELECTED COUNCIL OF AMERICAN FORK CITY, UTAH, HAVE RECEIVED A REQUEST TO INITIATE PROCEDURES FOR THE ANNEXATION OF THE TRACT OF LAND SHOWN HEREON, WHICH TRACT CONSTITUTES A PORTION OF AN EXISTING ISLAND OR PENINSULA WITHIN OR CONTIGUOUS TO THE CITY, AND DO HEREBY CERTIFY: (1) THE COUNCIL HAS ADOPTED A RESOLUTION SETTING FORTH ITS INTENT TO ANNEX THE TRACT, PROVIDED NOTICE AND CONDUCTED HEARINGS ON THE MATTER, AND ADOPTED AN ORDINANCE PROVIDING FOR THE ANNEXATION OF THE TRACT TO THE CITY; ALL IN ACCORDANCE WITH THE PROVISIONS OF SECTION 10-2-418 UTAH CODE ANNOTATED, AS AMENDED, AND (2) THAT THE COUNCIL DOES HEREBY APPROVE AND ACCEPT THE ANNEXATION OF THE TRACT OF LAND SHOWN HEREON AS A PART OF AMERICAN FORK CITY, TO BE KNOWN HEREAFTER AS THE HARBOR ROAD ANNEXATION PLAT "E".

DATED THIS ___ DAY OF ___, 20__.

MAYOR

COUNCIL MEMBER

COUNCIL MEMBER

COUNCIL MEMBER

COUNCIL MEMBER

COUNCIL MEMBER

ATTEST: _____
RECORDER

UTAH COUNTY SURVEYOR

THIS PLAT HAS BEEN REVIEWED BY THE COUNTY SURVEYOR AND IS HEREBY CERTIFIED AS A FINAL LOCAL ENTITY PLAT, PURSUANT TO UTAH CODE ANN §17-23-20 AS AMENDED.

SURVEYOR

DATE

FINAL LOCAL ENTITY PLAT

**HARBOR ROAD ANNEXATION
PLAT "E"**

AMERICAN FORK CITY

LOCATED IN THE NORTHWEST AND SOUTHWEST QUARTERS OF SECTION 26,
& THE NORTHEAST AND SOUTHEAST QUARTERS OF SECTION 27,
TOWNSHIP 5 SOUTH, RANGE 1 EAST,
SALT LAKE BASE AND MERIDIAN.
UTAH COUNTY, UTAH

SCALE: 1"=200'

SURVEYOR
AZTEC ENGINEERING
491 NORTH 450 WEST
OREM, UT 84057
(801) 224-7308

ENGINEER
Berg
CIVIL ENGINEERING
11038 N Highland Blvd Suite 400
Highland UT 84003
office (801) 492-1277
cell (801) 616-1617