







Notice of Certification

Notice is hereby given that a petition for annexation has been filed with American Fork City proposing the annexation of approximately 1.07 acres and located at approximately 830 East 30 North. The petition for the Shelley/Aston annexation includes the following property owned by Jesse & Laura Shelley (13:058:0369) and Michael & Debra Aston (13:058:0366). The petition was accepted by the American Fork City Council on September 13, 2022, and a Certificate of Petition was delivered to the City Council on September 29, 2022. The complete annexation petition is available for inspection and copying at the American Fork Recorder's office, located at 51 E. Main Street, American Fork, Utah. American Fork City may grant the petition and annex the area described in the petition unless written protest to the annexation petition is filed with the Utah County Boundary Commission (Alice Black, 100 East Center Street Suite 3100, Provo, Utah 84606) with a copy delivered to the American Fork City Recorder (51 East Main Street, American Fork, Utah 84003) on or before October 29, 2022 at 5:00 p.m. Those who may file a protest to the annexation include the legislative body or governing board of an affected entity or owner of rural real property according to State Code 10-2-407.

Dated this 29th day of September 2022.

Terilyn Lurker, City Recorder

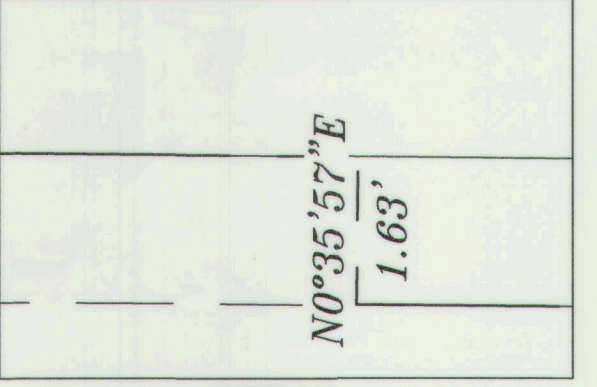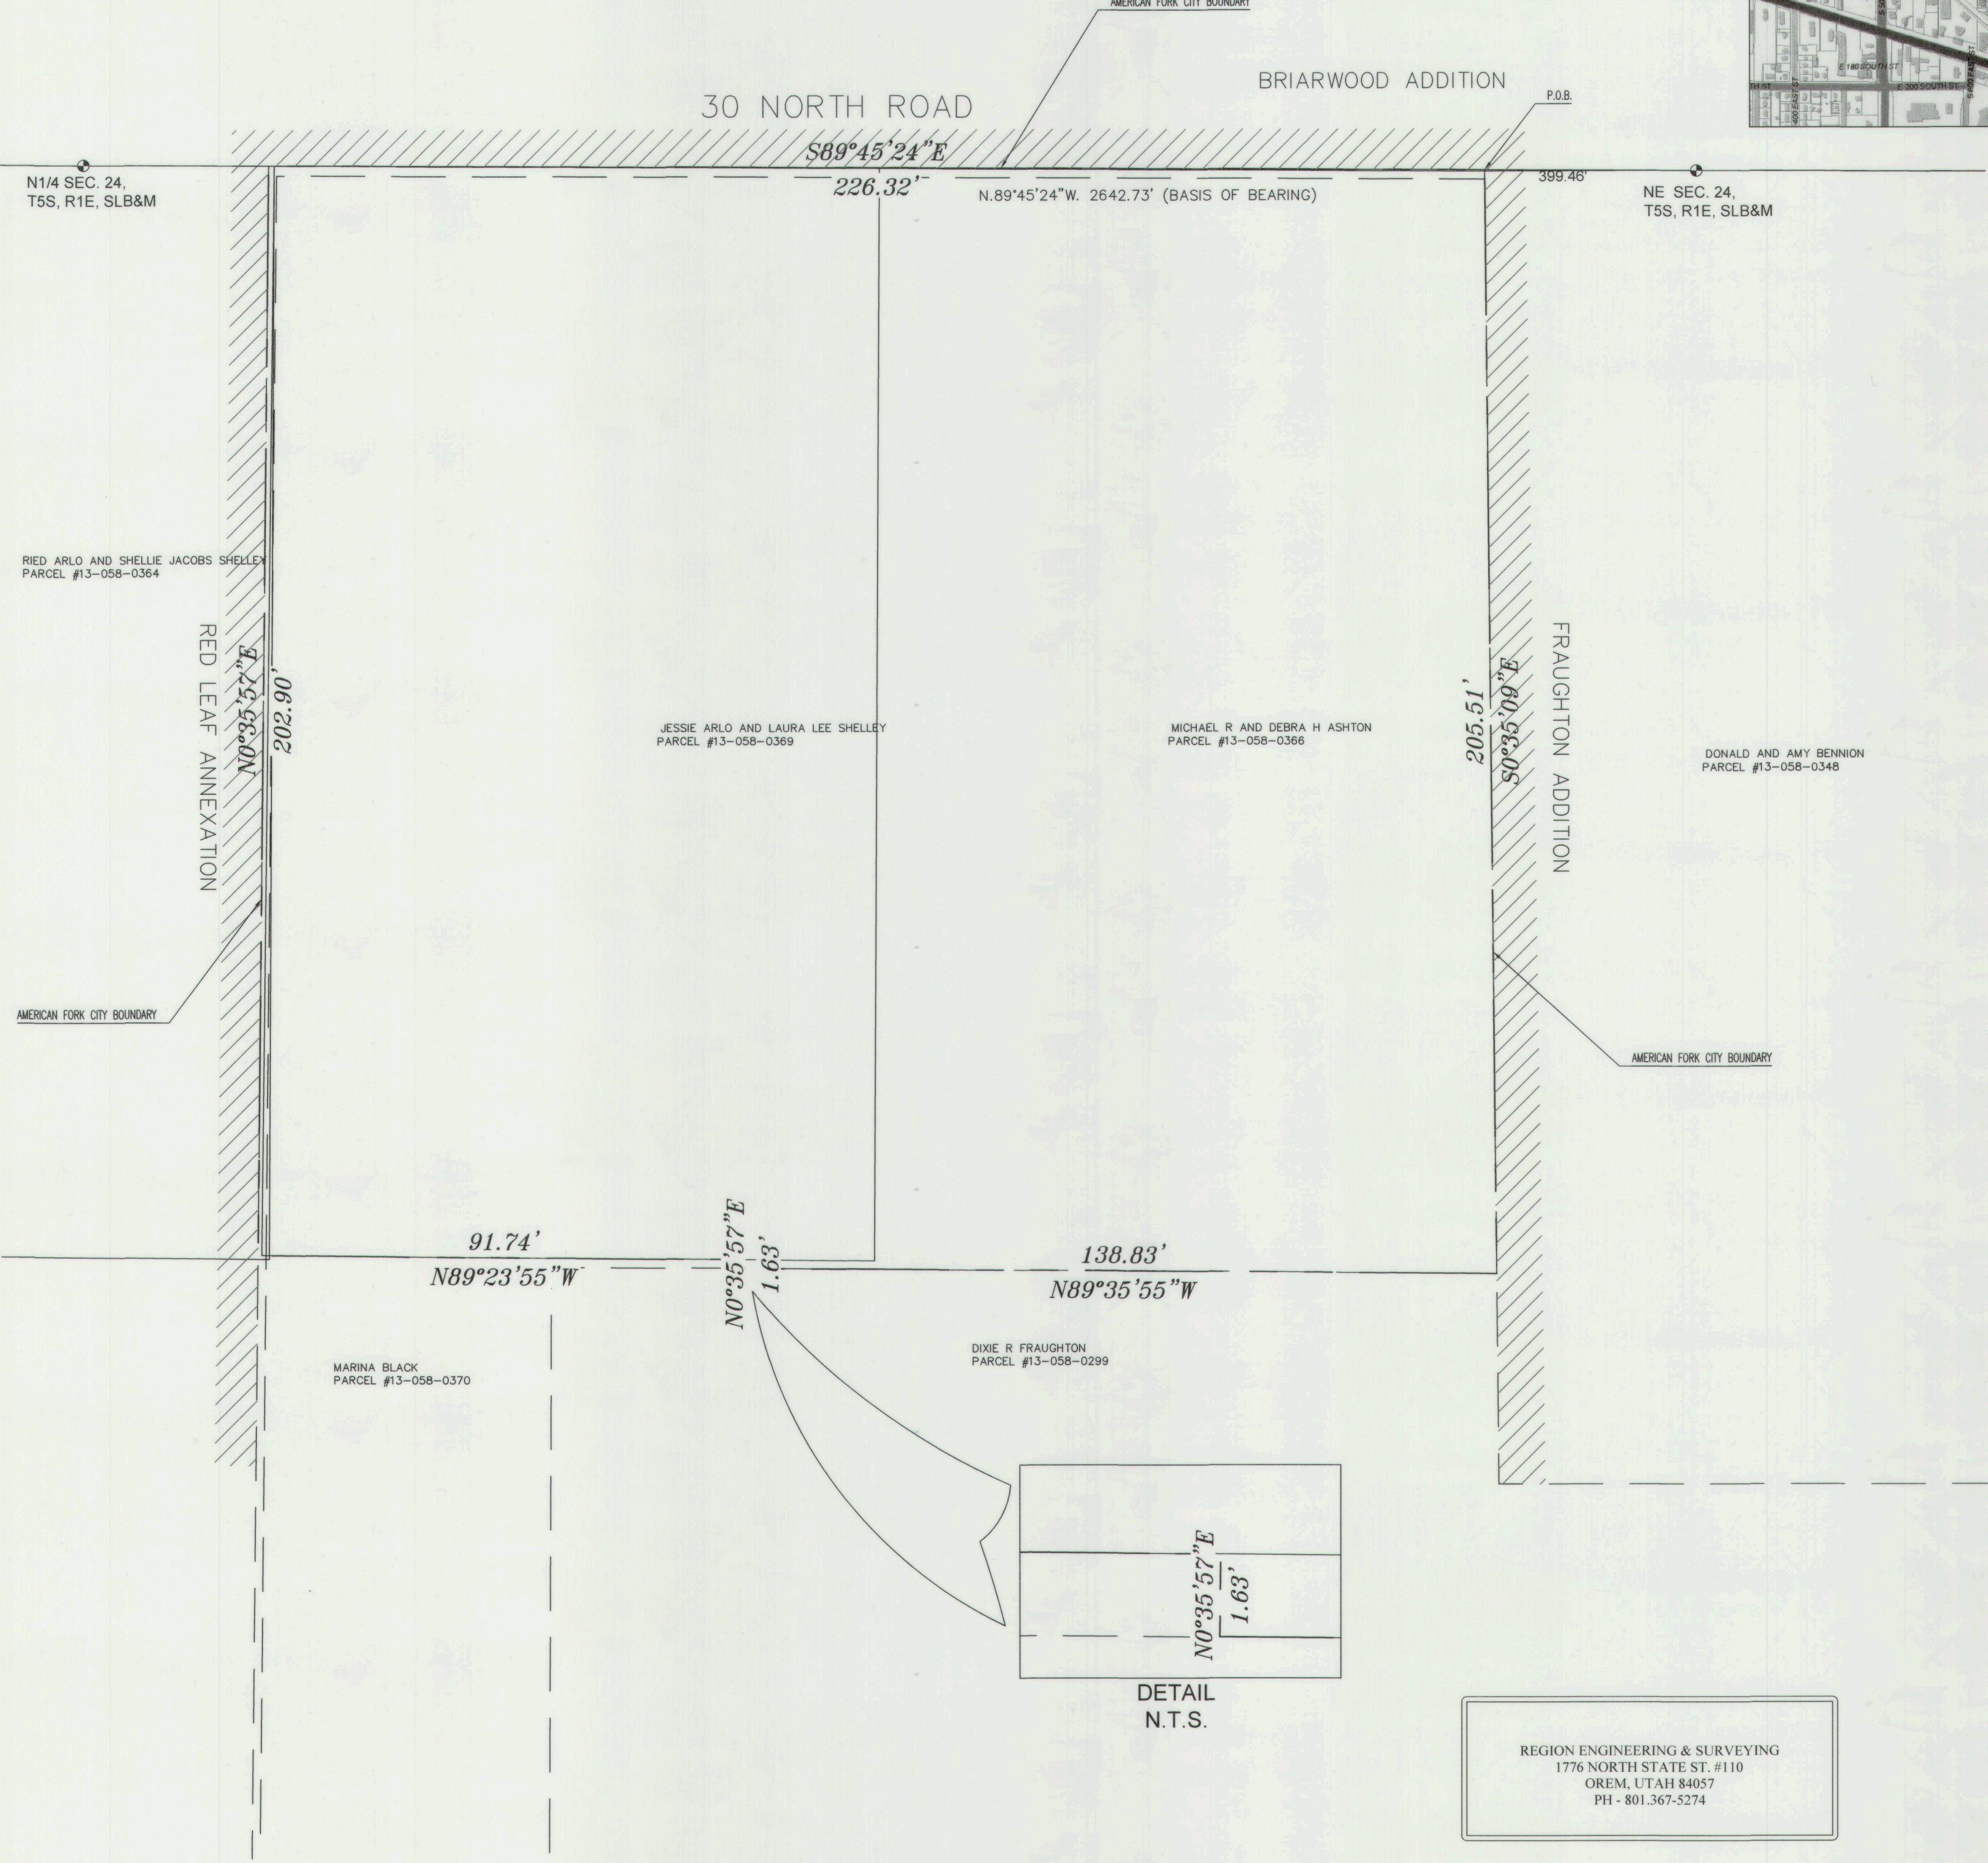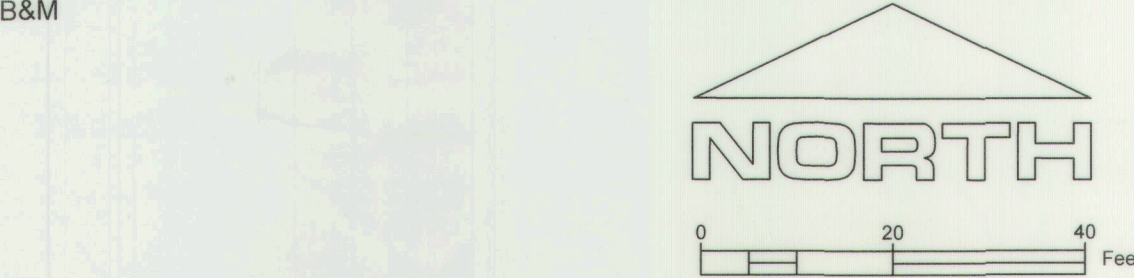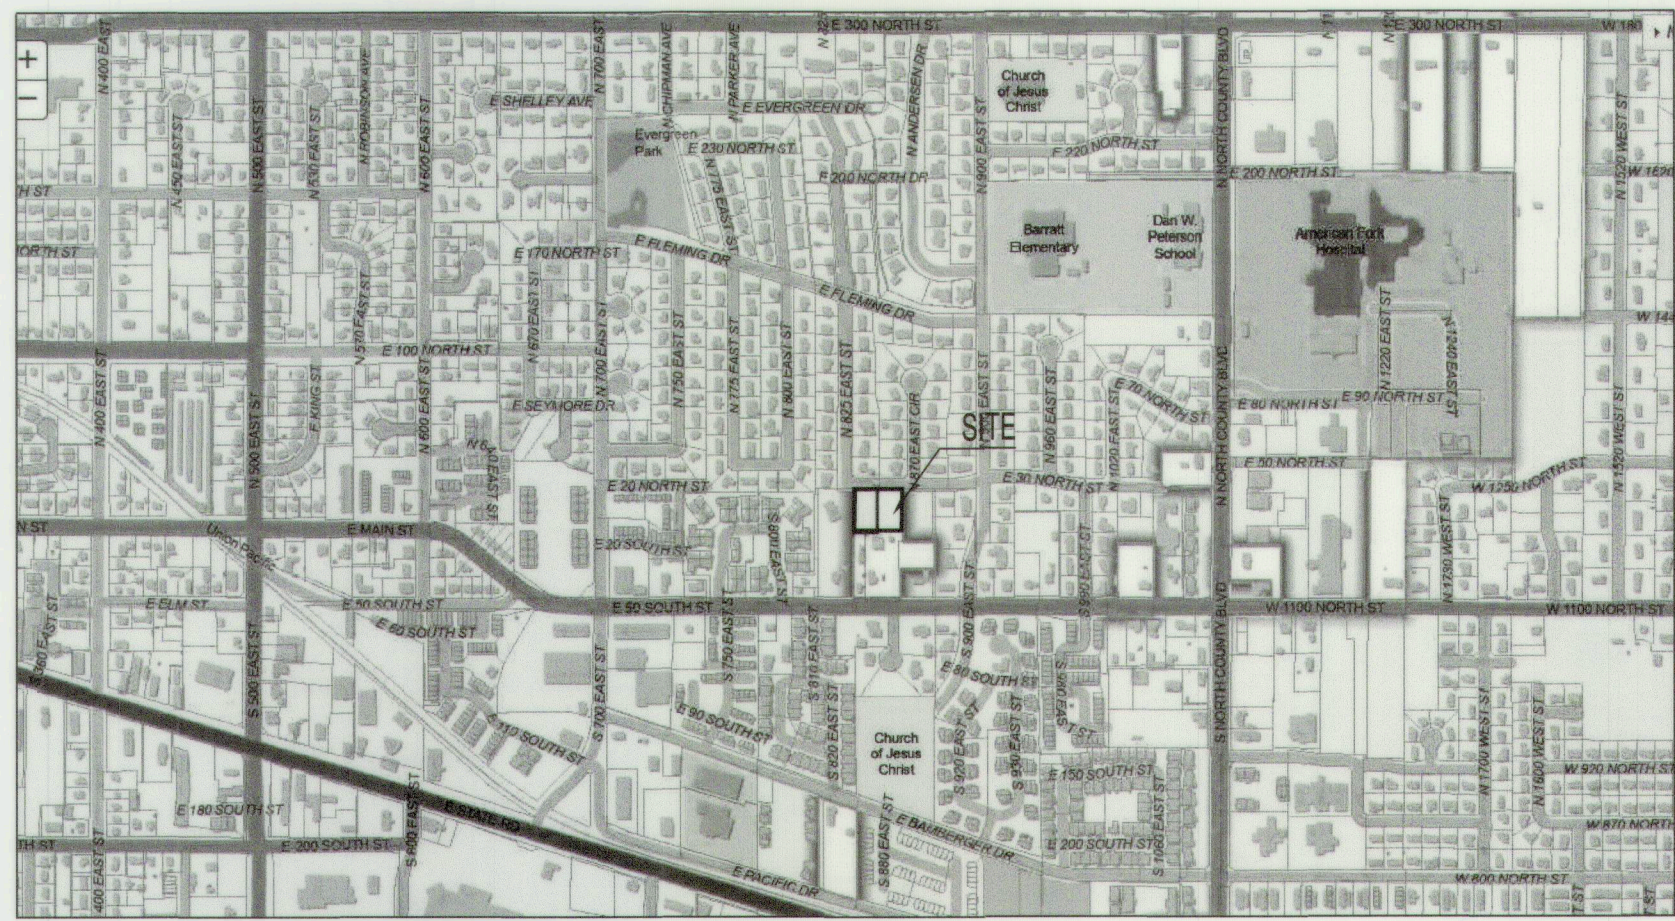


REGION ENGINEERING & SURVEYING
1776 NORTH STATE ST. #110
OREM, UTAH 84057
PH - 801.367-5274

Surveyor's Certificate

I, Robbin J. Mullen, a Professional Land Surveyor holding certificate #368356 in accordance with Title 58, of the Professional Engineers and Land Surveyors Licensing act, certify that this is a true and accurate map of the tract of land to be annexed to American Fork City, Utah County, Utah.

Boundary Description

A PARCEL OF LAND LOCATED IN THE NORTHEAST ¼ OF SECTION 24, TOWNSHIP 5 SOUTH, RANGE 1 EAST, SALT LAKE & MERIDIAN, MORE PARTICULARLY DESCRIBED AS FOLLOWS:
BEGINNING AT A POINT ON THE SECTION LINE THAT IS N.89°45'24\"/>

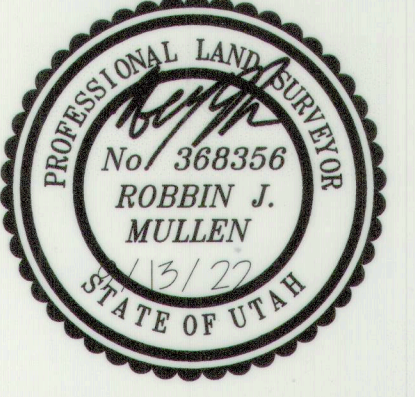

SEPT. 13, 2022
Date

[Signature]
Surveyor

Acceptance by Legislative Body

THIS IS TO CERTIFY THAT WE, THE UNDERSIGNED AMERICAN FORK CITY COUNCIL, HAVE RECEIVED A PETITION SIGNED BY A MAJORITY OF THE OWNERS OF THE TRACT SHOWN HEREON REQUESTING THAT SAID TRACT BE ANNEXED TO AMERICAN FORK CITY AND THAT A COPY OF THE ORDINANCE HAS BEEN PREPARED FOR FILING HEREWITH ALL IN ACCORDANCE WITH THE UTAH STATE CODE 10-2-403 AS REVISED AND THAT WE HAVE EXAMINED AND DO HEREBY APPROVE AND ACCEPT THE ANNEXATION OF THE TRACT AS SHOWN AS A PART OF SAID CITY AND THAT SAID TRACT OF LAND IS TO BE KNOWN AS THE SHELLEY/ASTON ANNEXATION

DATED THIS ____ DAY OF _____ 2022

_____ Mayor	_____ City Council Member
_____ City Council Member	_____ City Council Member
_____ City Council Member	_____ City Council Member

Attest: _____

FINAL LOCAL ENTITY PLAT
Plat created July 19, 2022

SHELLEY/ASTON
ANNEXATION

AMERICAN FORK CITY, UTAH County, Utah
Scale: 1" = 20 Feet

UTAH County Recorder _____

UTAH County Surveyor
Approved this ____ day of _____, 2020
as a Final Local Entity Plat by the Utah County Surveyor.

Utah
County Surveyor