



FARR WEST CITY COUNCIL AGENDA

January 5, 2023 at 7:00 p.m.
City Council Chambers
1896 North 1800 West
Farr West, UT 84404

Notice is hereby given that the City Council of Farr West City will hold a 6:00 pm work session and its regular meeting at 7:00 pm on Thursday, January 5, 2023

6:00 pm - Work Session to discuss budget adjustment and utility rate increases

REGULAR MEETING

Call to Order – Mayor Ken Phippen

1. Opening Ceremony
 - a. Pledge of Allegiance
 - b. Opening Prayer
2. Comments/Reports
 - a. Public Comments (*2 minutes*)
 - b. Report from the Planning Commission
3. Business Items
 - a. Approval of business license – Barnfind Motors LLC
 - b. Presentation and acceptance of the 2021-2022 Fiscal Year Audit Report – Katie Giddons, Child, Richards CPA & Advisors
 - c. Approval of budget adjustment and monthly utility rate increase
 - d. Approval of a site plan for Rob Gibb located at 3236 North 2000 West
*Planning Commission recommends that the city council require a storm water maintenance agreement on this property as part of their approval
 - e. Approval of Ordinance No. 2023-01, amending the C-3 zone in the Farr West City Ordinances
 - f. Approval of new general plan maps
 - g. Confirm date and times of Council Meetings as the first and third Thursday of the month at 7:00 p.m. at the Farr west City Hall, 1896 North 1800 West, Farr West
 - h. Set a joint work session for January 19, 2023 at 6:00 pm to discuss the JDC Ranch proposed development
 - i. Discussion/Action – Moderate Income Housing Report, Notice of Non-Compliance
4. Consent Items
 - a. Approval of the 2023 Business License Renewals
 - b. Motion - Approval of minutes dated December 1, 2022
 - c. Motion – Approval of bills dated January 4, 2023
 - d. 2023 City Council assignments
5. Mayor/Council Follow-up
 - a. Report on Assignments
6. Adjournment

In compliance with the American with Disabilities Act, individuals needing special accommodations (including auxiliary communicative aids and services) during this meeting should notify the City Recorder at 801-731-4187, at least three working days prior to the meeting. Notice of time, place and agenda of the meeting was emailed to each member of the City Council, posted in the City Hall, and posted on the Utah Public Meeting Notice Website on December 29, 2022.

Lindsay Afuvai,
Recorder

Application for Residential Business License



Application date: 11/15/2022

Owner Name: JAMIE Boots / Boston Boots

Owner Address: 3714 N. Higley Rd. City: Farr West State: UT Zip: 84404

Telephone: [REDACTED]

Business Name: Barnfind Motors LLC DBA: _____

State Sales Tax ID # 15596647-003-STC State License # _____

If a daycare of preschool, number of own children: _____; number of other children: _____

Describe your type of business in detail: Small Auto, motorcycle, UTV dealership. Internet sales only
Two to four small units at a time. No public access to the area and no public viewing of
the vehicles. Business will operate out of the out building on the property several hundred feet from Higley Rd.
The property is fully fenced and secured with no access

Businesses that require Health Department inspection and permit: ANY business that is selling food, day cares, nursing and assisted livings.

Health Department Permit # _____ or check if not applicable N/A

Please initial each box acknowledging you understand and comply with the ordinance requirements (Farr West City Ordinance, Chapter 5.16)

- ☒ Only persons who are bona fide residents of the premises shall be engaged in the business or occupation.
- ☒ The business shall not physically change or alter the exterior of the dwelling.
- ☒ No business signs or advertising will be on the premises. *Minimal size per Utah DMV and UT Tax commission. Photo of attached sign on out building, no other signs or advertising*
- ☒ **The business will not cause an increase in vehicular traffic.**
- ☒ **The business will not require additional off street parking beyond that normally required for residential uses.**
- ☒ The business will meet all applicable safety, fire, building and health codes.
- ☒ The business will not produce noise, dust, odors, noxious fumes glare or other hazards to safety and health which are emitted from and may be discernible beyond the premises. Residential businesses may not create a public nuisance as defined by State law or this code.

- ☒ The business will not create a hazard by using flammable, explosive or other dangerous materials or by keeping or raising animals which are capable of inflicting harm or discomfort or endangering the health and safety of any person or property.
- ☐ Any nursery or daycare use of the dwelling shall comply with state laws governing such use.
- ☒ If the business is conducted within the living quarters of the home, it will not occupy more than 25% of the main floor area, or more than 400 square feet of the home. If conducted within the garage, it shall not occupy more than 33% of the garage area. *Businesses in accessory building may use the whole structure for business use.

Residential Business License Fee

\$30.00

****Residential businesses conducted entirely within the primary residence are not subject to the \$30.00 fee.***

Is this business conducted entirely within the primary residence? _____

If no, is it conducted in a garage and/or accessory building? Accessory Building

I, the applicant, am aware of and conform to all State and Federal Regulations. I have read and understand the Codes and Ordinances of Farr west City for Business License Regulations (Title 5).


Applicant signature: [Signature] Date: 11/15/2022


For office use only:

Amount paid: _____ Date paid: _____ Receipt Number: _____

City Council Date: _____ Approved: _____ Disapproved: _____

License number: _____ Date issued: _____

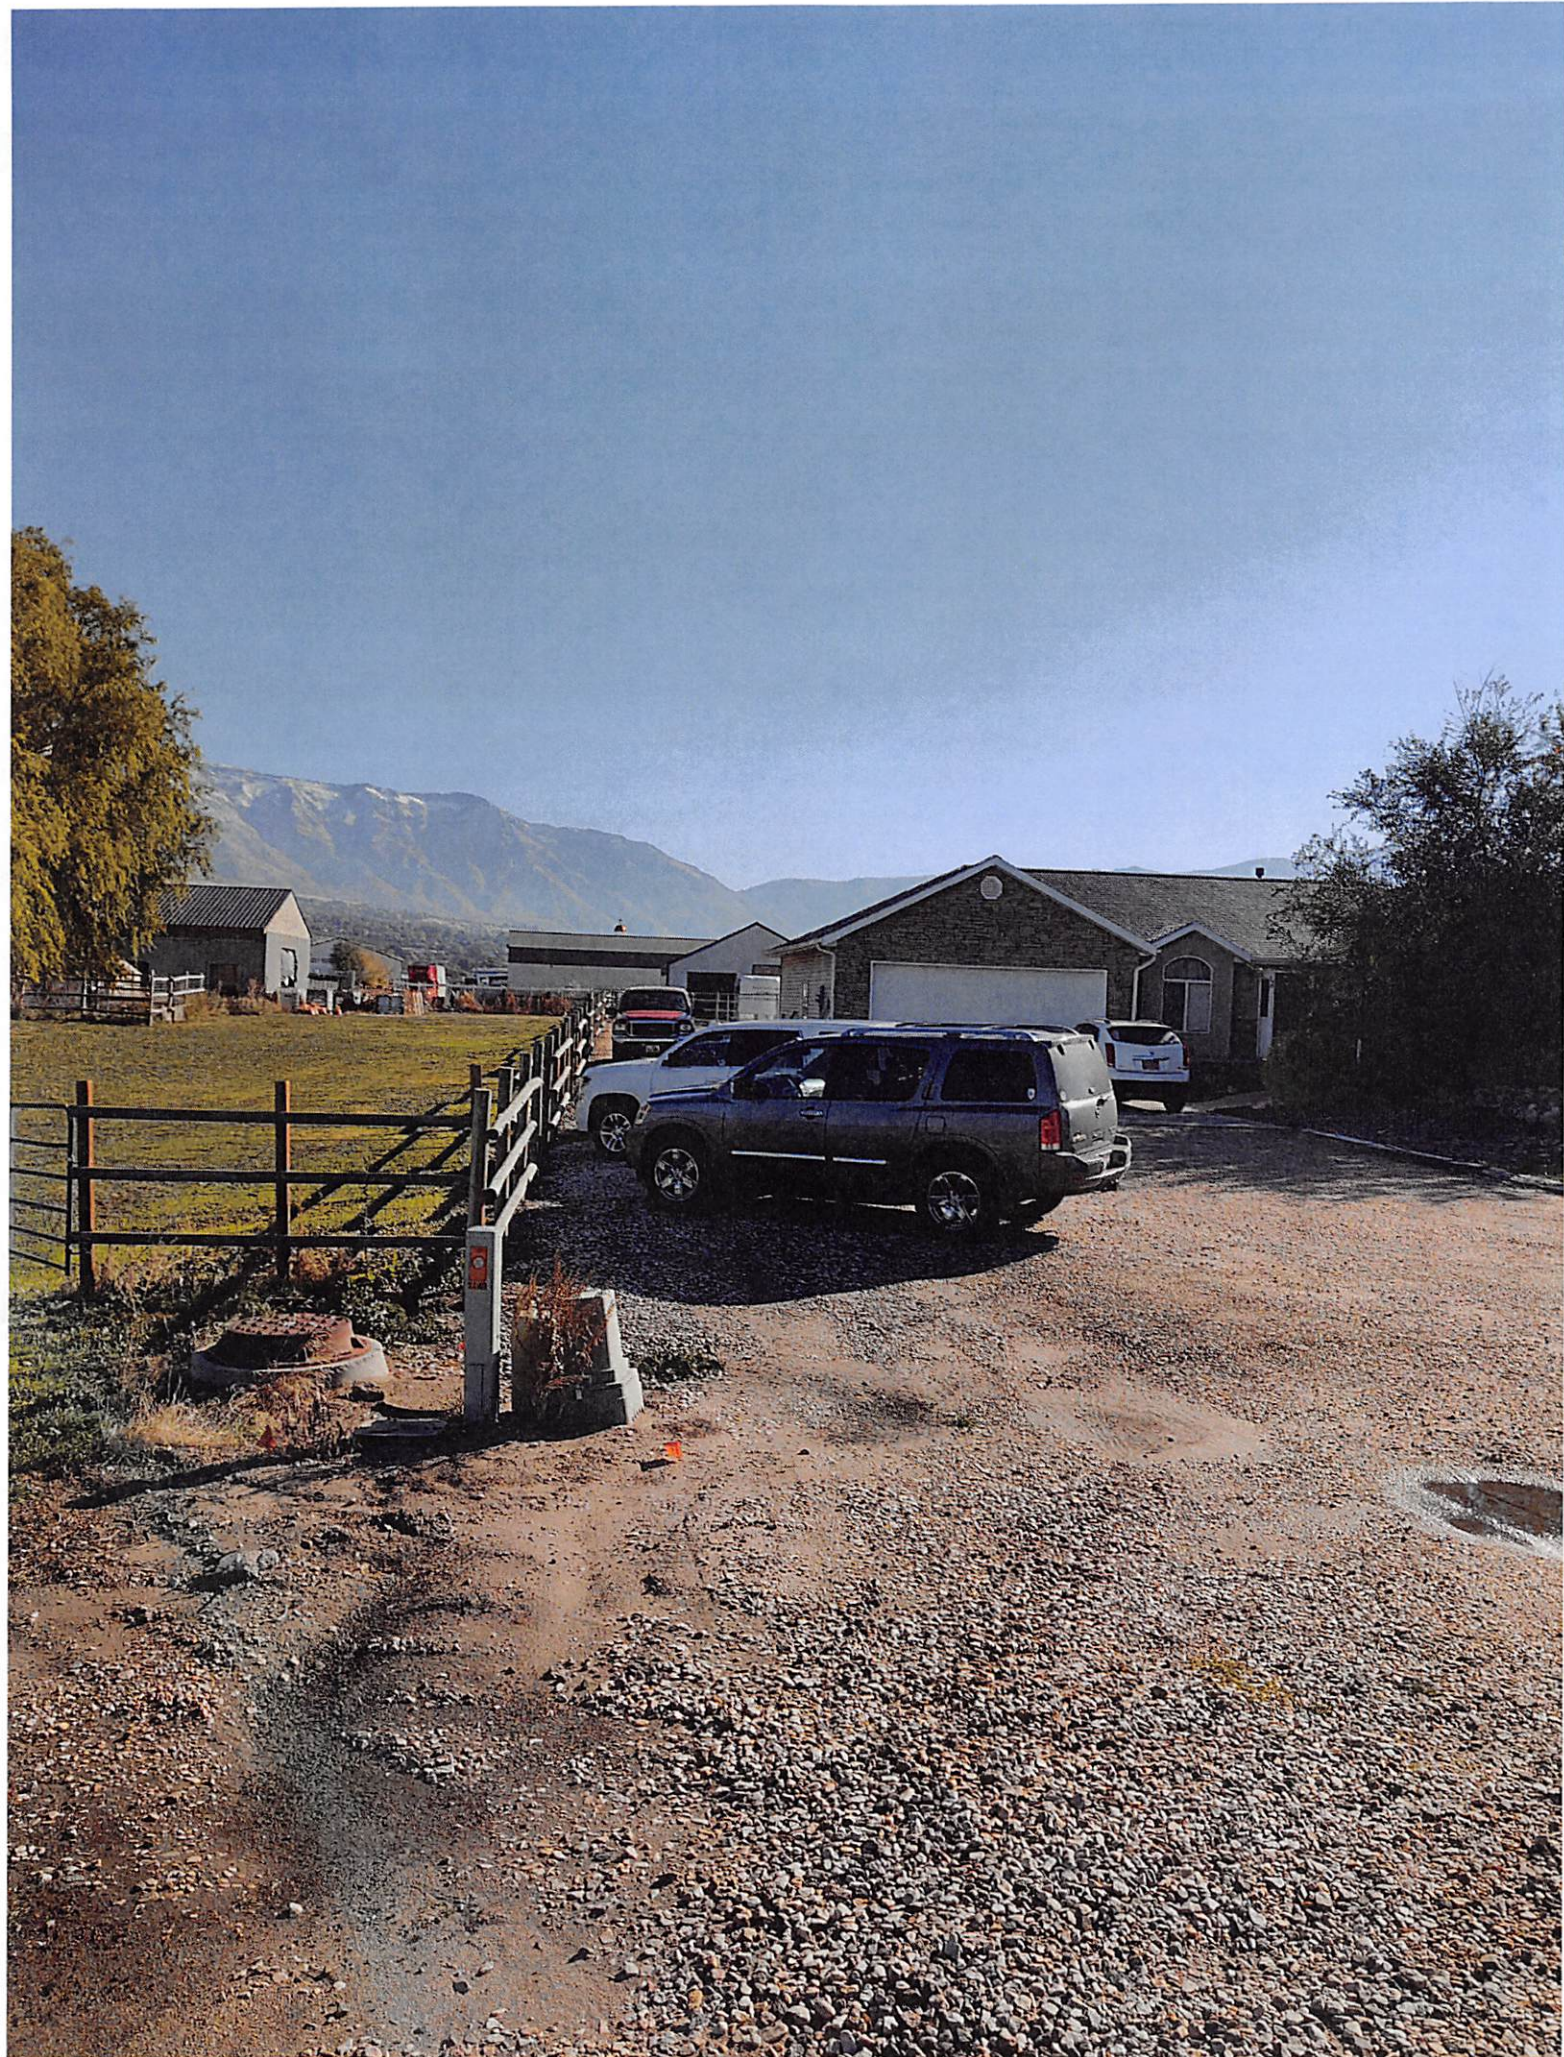

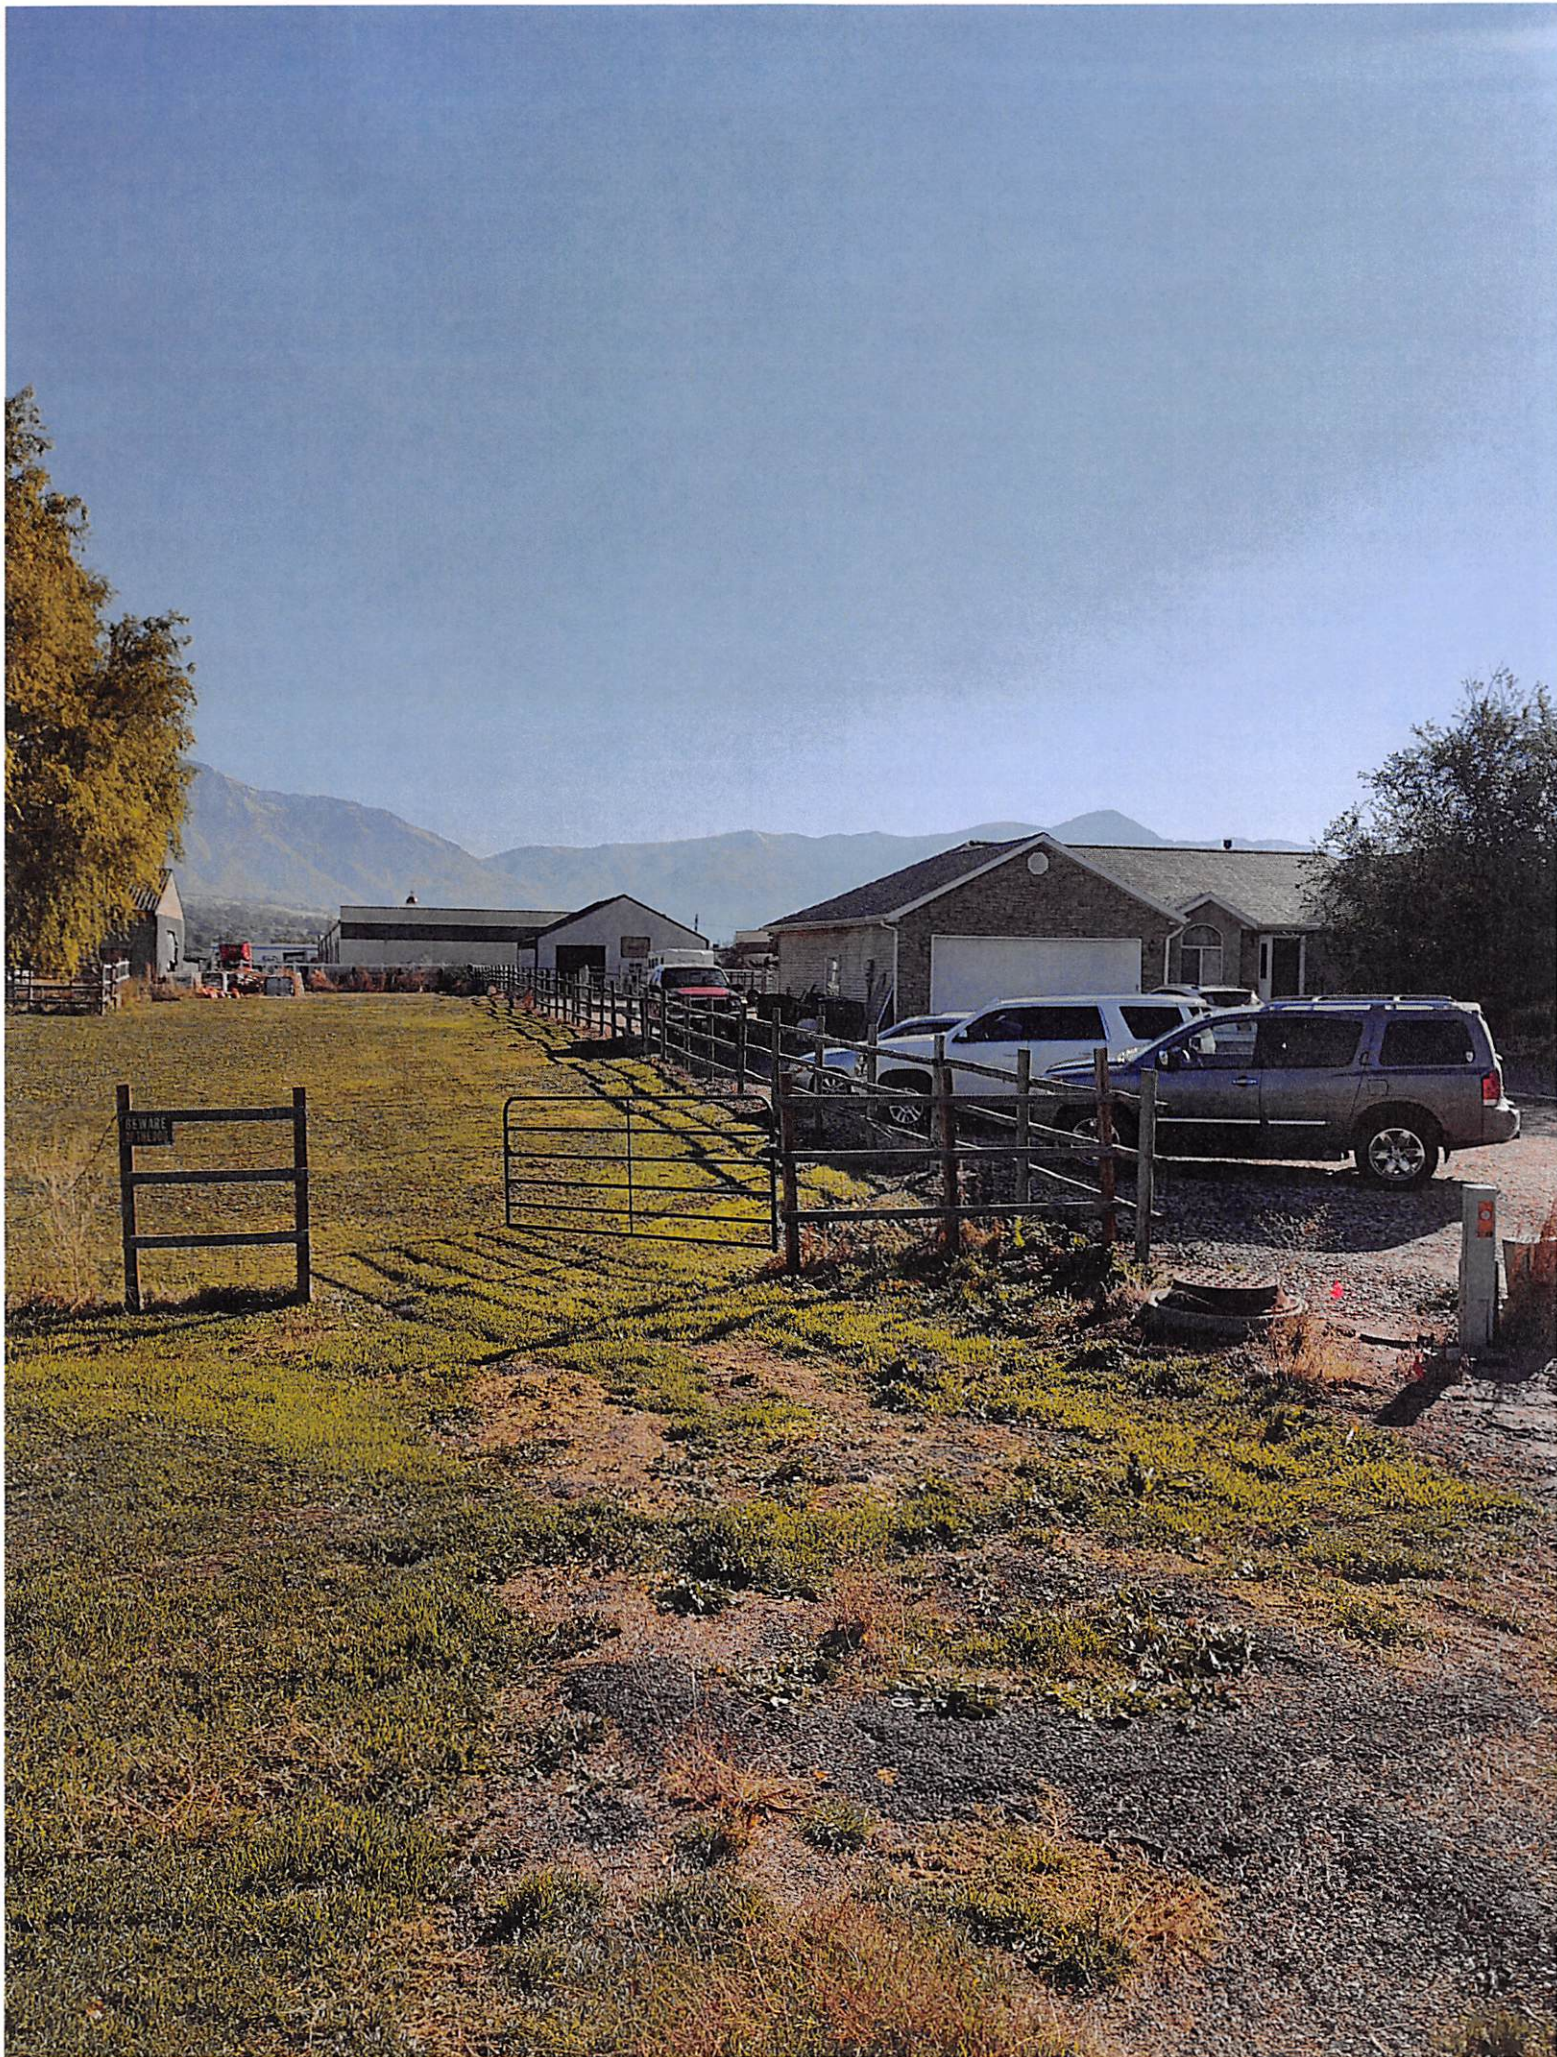



Highlighted building will be for use

Application for Site Plan Approval



1896 North 1800 West
Farr West, UT 84404
Phone – (801)731-4187
Fax – (801) 731-7732

Date Submitted: _____

Applicant Name: **Rob Gibb** Applicant Address: **3236 N 2000 W Farr West, UT 84404**

Phone: _____

Business Name: **N/A** Application Number: **N/A**

Business Address: **N/A** Phone: **N/A**

Address and description of site being considered: **3236 N 2000 W Farr West, UT 84404**

The site is an existing construction equipment storage area. The project will install a paved parking area and a new building. The remaining site would be graded toward the rear of the property & would flow into the existing drainage ditch along the rear property line.

Tax ID number of site being considered: **191240004**

Current zoning of site: **M-1**

FEE SCHEDULE

Application: \$100.00 Engineering Deposit: \$1,000.00

Site Plan approval is required for the following conditions. Please indicate all conditions associated with this application:

- ☐ All proposed new development except single-family detached residences.
- ☐ All additions of alterations to nonconforming structures (see chapter 17.52 of the Farr West City municipal code for reference to nonconforming buildings).
- ☐ Issuance of a conditional use permit for new construction.
- ☐ New signs
- ☐ Modified site plan review shall be required for any change of use in a existing structure or site or addition, except single-family detached residences.
- ☐ All plans for earth sheltered dwellings.

The following information is required for site plan approval (check box next to all items submitted with application):

(Note: Not providing the required information will result in a delay of approval by the planning commission)

- ☐ A site plan (or set of plans as needed) showing all the required information listed below drawn accurately to an engineering scale. The plan needs to be submitted on 11x17, or larger paper, **and** in an electronic PDF format.
- ☐ Lot dimensions and orientations: North arrow, etc.
- ☐ Existing and proposed buildings with their dimensions and the locations of all opening in exterior walls.
- ☐ Height of all buildings and other proposed or existing structures; type and slope of roof construction.
- ☐ Indication of proposed use of buildings.
- ☐ All off street parking, locations and size of points of entry and exists, loading facilities, internal traffic circulation patterns, location of handicapped parking and handicapped access to building(s).
- ☐ Height of all existing and proposed walls and fences and type of construction.
- ☐ Location and type of landscaping.
- ☐ All existing easements (dedicated and prescriptive), irrigation ditches, alleys and street rights of ways. Locations and height of any overhead power and communication and transmission lines, and all utility easements which may affect the property.
- ☐ All existing and proposed improvements. Improvements include: curb and gutter, sidewalks, sanitary and storm sewer lines, fire hydrants and driveway approaches. Grades must be shown for curb and gutter, sidewalks, sanitary and storm sewer lines.
- ☐ Location, type, lighting and size of proposed and existing signs.
- ☐ Location, type and size of proposed and existing light poles.
- ☐ A method for controlling storm drainage so that storm runoff will not enter adjoining property must be shown.
- ☐ One copy of a current county ownership plat showing the property and adjacent properties.
- ☐ Approval letter from Weber Fire District (801-782-3580).
- ☐ Approval letter from Bona Vista Water (801-621-0474).

If any of the above information is not being provided please indicate reasoning:

Weber Fire District & Bona Vista letters are forthcoming.

Answer the following questions as applicable: (Attach additional paper if needed.)

1. State in detail what is intended to be done on or with the property? _____

The project will install a paved parking area and a new building. The remaining site would be graded toward the rear of the property & would flow into the existing drainage ditch along the rear property line.

The proposed access permit has been obtained from UDOT previously.

2. How will the proposed use be compatible with existing surrounding uses, buildings, and structures, when considering traffic generation, parking, building design, location and landscaping?

The project will fit well with the surrounding uses, just north of this project are multiple construction parking areas and other car/truck pick-apart areas. UDOT has approved the existing shared access location, the project will not adversely affect the traffic flow along the highway. The project will install a landscape strip along the highway frontage.

Signature of Applicant:

Applicant acknowledges they are responsible for all engineering fees associated with this application.

In issuing this application the signer(s) certifies the information provided is correct and they agree to the conditions set by the members of the planning commission and city council. **All** property owners must sign below in the presence of the city recorder/clerk or have their signatures notarized in order to be valid.

Robert Gibb

Owner Signature

Rob Gibb

Print Name

Robert Gibb

Owner Signature

Rob Gibb

Print Name

I/We authorize Hansen & Associates to act as my/our agent in all matters relating to this application.
(Print name)

Robert Gibb

Owner Signature

Rob Gibb

Print Name

Robert Gibb

Owner Signature

Rob Gibb

Print Name

Authorized Agent Signature


Signature of City Recorder/Clerk
(Not Required if Notarized)

State of Utah)

§

Count of Weber)

On this 7 day of September, in the year 2022, before me Rebecca Z Petersen,
a notary public, personally appeared Robert Gibb, proved
on the basis of satisfactory evidence to be the person(s) whose name(s) (is/are) subscribed to this instrument,
and acknowledge (he/she/they) executed the same. Witness my hand and official seal.

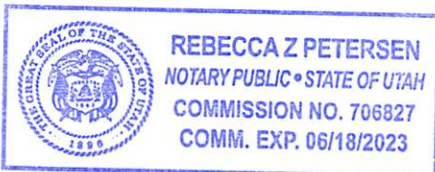

Rebecca Z Petersen
NOTARY PUBLIC

E
A
L

State of Utah)

§

County of _____)

On this _____ day of _____, in the year _____, before me _____, a notary public, personally appeared _____, proved on the basis of satisfactory evidence to be the person(s) whose name(s) (is/are) subscribed to this instrument, and acknowledge (he/she/they) executed the same. Witness my hand and official seal.

NOTARY PUBLIC

S
E
A
L

For City Use:

Fee received by: McKinzie Date received: 9/8/2022
Receipt number: 9.002154 Cash/Check (circle one) Check
Date site plan received: 9/8/2022 Received by: McKinzie
Date met with city engineer: NOV 4, 2022 Signed: Matt Robertson
Date engineer approved plan: NOV 4, 2022 Signed: Matt Robertson
Date planning commission approved: _____
Date city council approved (conditional use permit only): _____

MEMORANDUM



CONSULTING ENGINEERS

TO: Farr West City Planning Commission and City Council


FROM: Matt Robertson, P.E.
City Engineer

RE: **ROB GIBB SITE – 3236 N 2000 W**
Site Plan Review

Date: November 4, 2022

Our office has completed a review of the site plan for the Rob Gibb site improvements located at 3236 North 2000 West. The improvements include a new building on the existing site, a parking lot, and stormwater retention area. The plans generally conform to City Standards, and we recommend approval of the site plan. The Contractor will need to obtain an encroachment permit from UDOT before installing the sewer connection in the State right-of-way. Please let me know if you have any further questions.

STATE HIGHWAY SR - 126

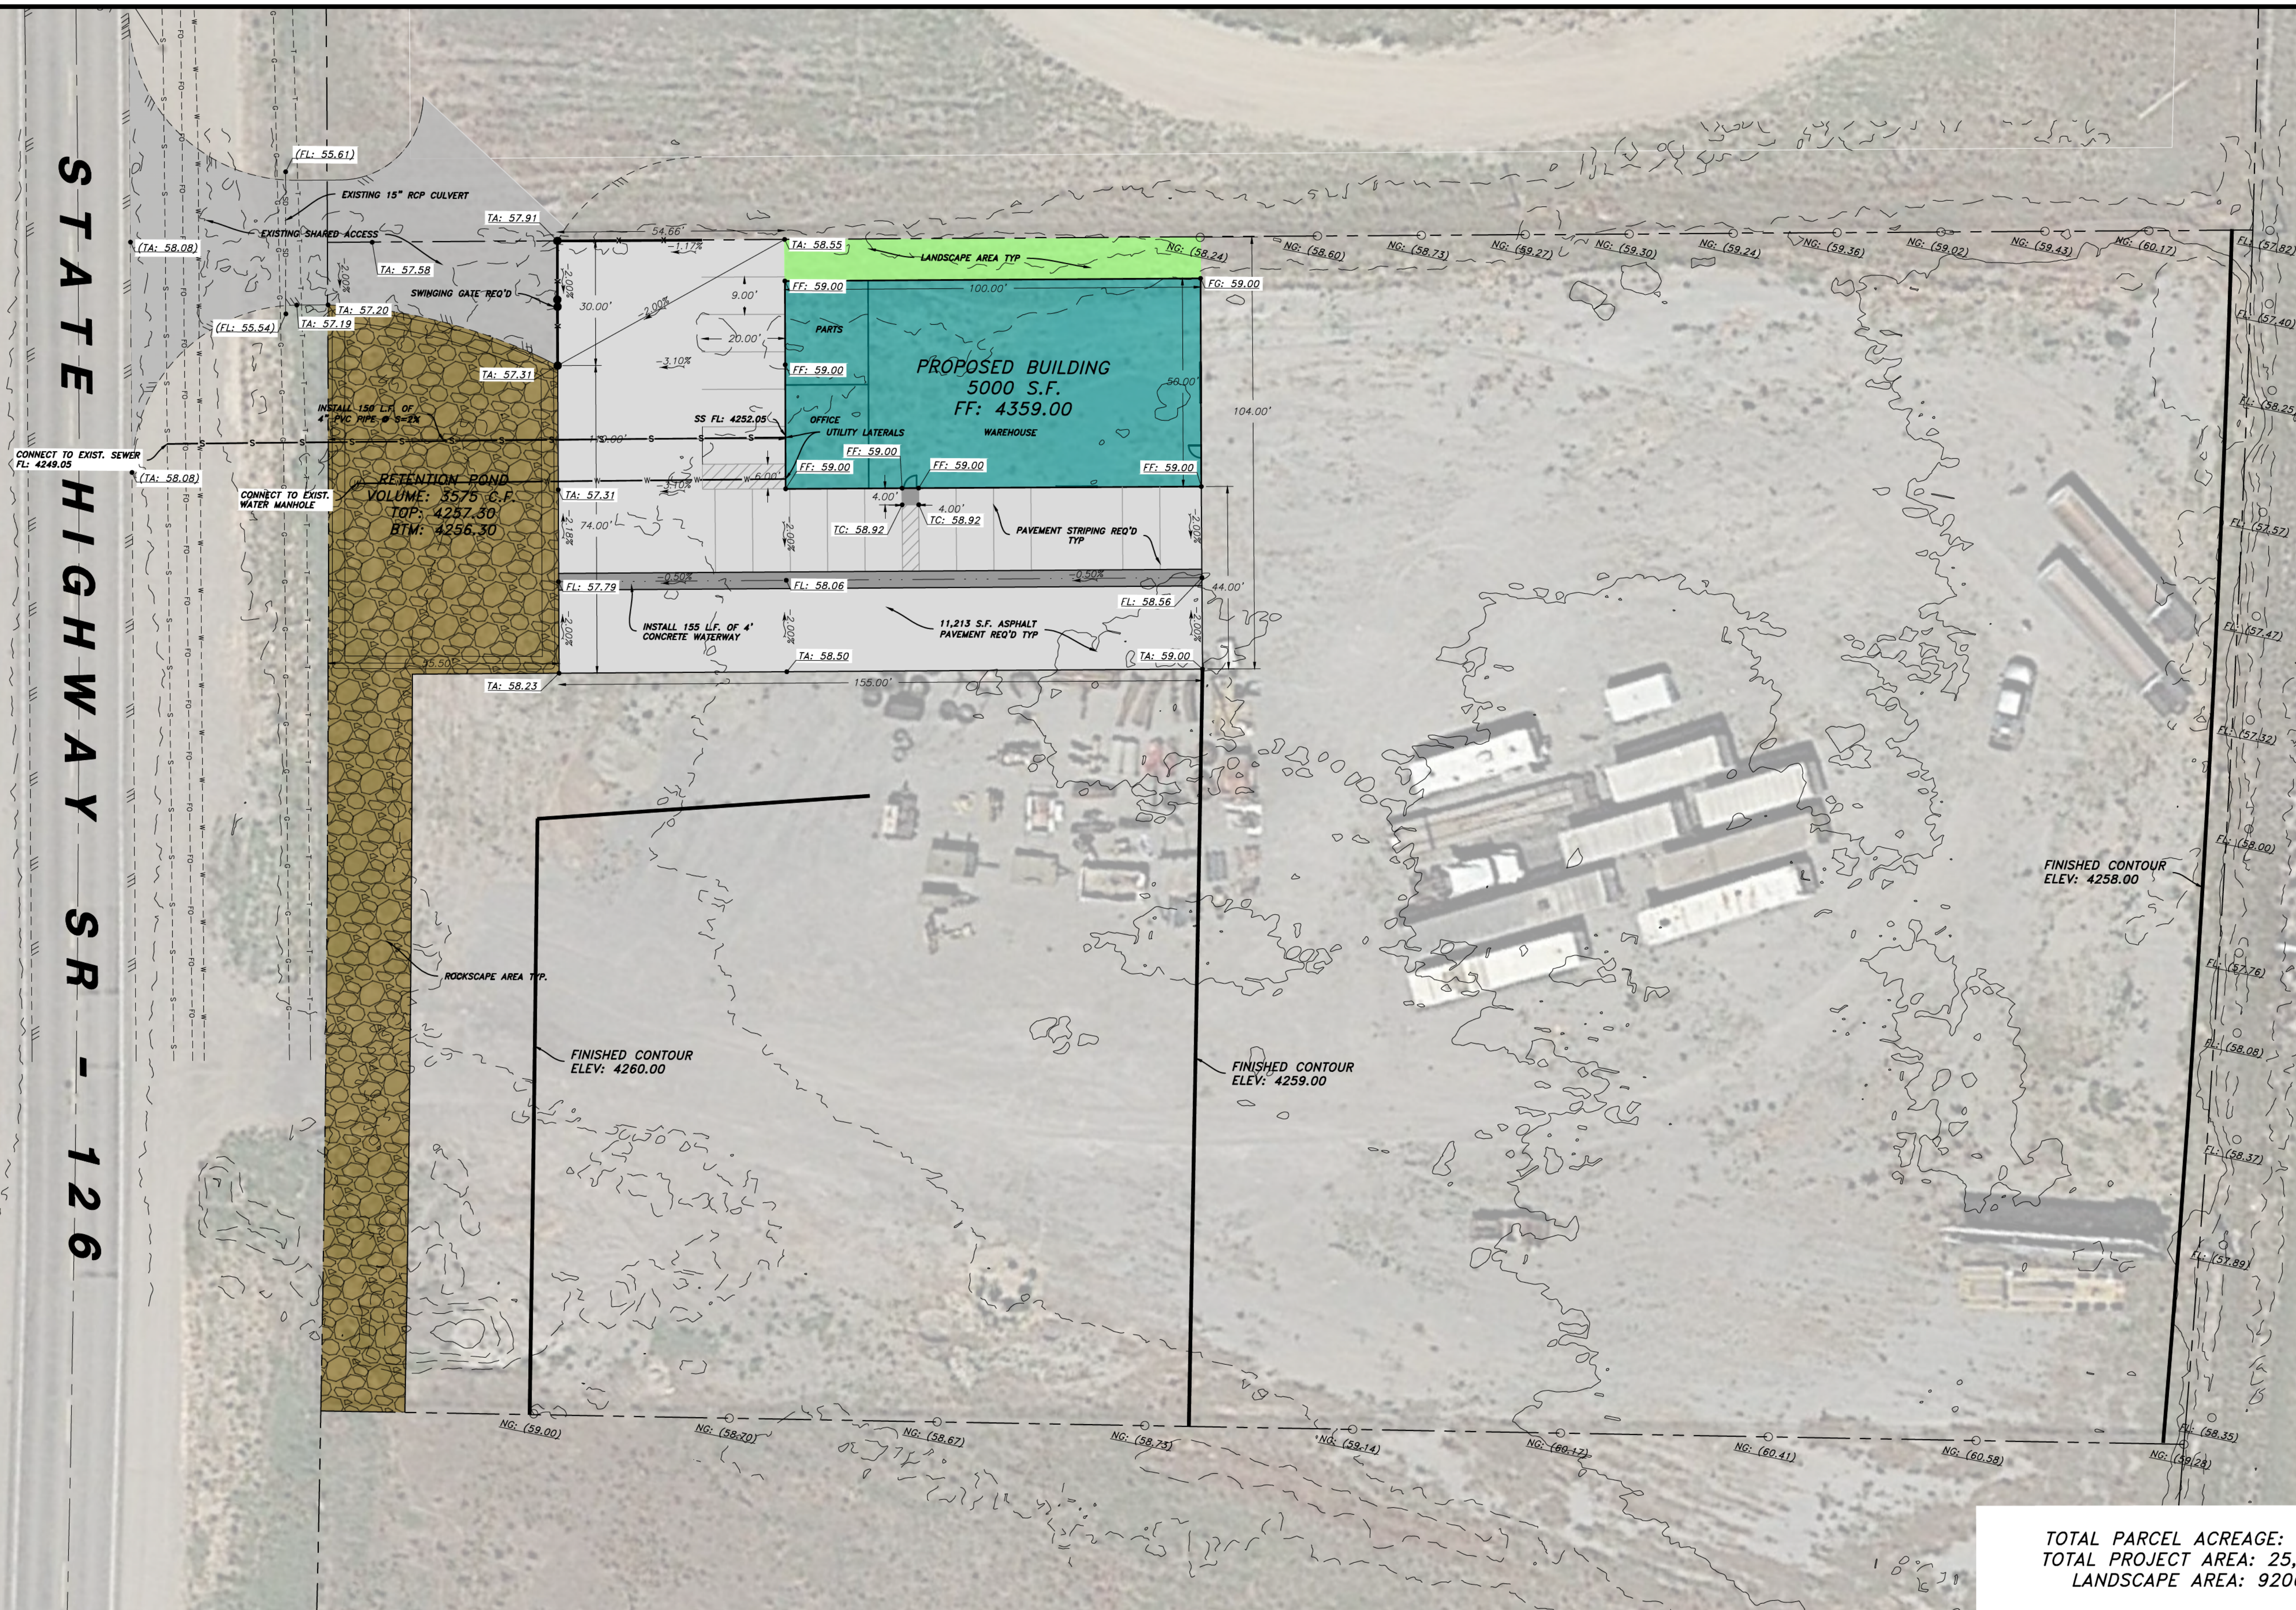


TOTAL PARCEL ACREAGE: 3.00 AC
TOTAL PROJECT AREA: 25,428 S.F.
LANDSCAPE AREA: 9206 S.F.

LEGEND:

- SUBDIVISION BOUNDARY
- PROPOSED PROPERTY LINE
- EXISTING PROPERTY LINE
- EXISTING SEWER LINE
- EXISTING WATER LINE
- EXISTING SECONDARY WATER LINE
- EXISTING STORM DRAIN PIPE
- PROPOSED SEWER LINE
- PROPOSED WATER LINE
- PROPOSED SECONDARY WATER LINE
- PROPOSED STORM DRAIN PIPE
- SAW-CUT REQ'D.
- EXISTING FENCE
- EXISTING 5' CONTOUR
- EXISTING 1' CONTOUR
- EXISTING SEWER MANHOLE
- EXISTING STORM DRAIN MANHOLE

- EXISTING STORM DRAIN INLET
- EXISTING WATER METER
- EXISTING FIRE HYDRANT
- EXISTING LIGHT POLE
- PROPOSED SEWER MANHOLE
- PROPOSED STORM DRAIN MANHOLE
- PROPOSED STORM DRAIN INLET
- PROPOSED WATER METER
- PROPOSED FIRE HYDRANT
- EXISTING CURB & GUTTER
- EXISTING SIDEWALK
- PROPOSED CURB & GUTTER
- PROPOSED SIDEWALK
- PROPOSED ASPHALT PAVEMENT

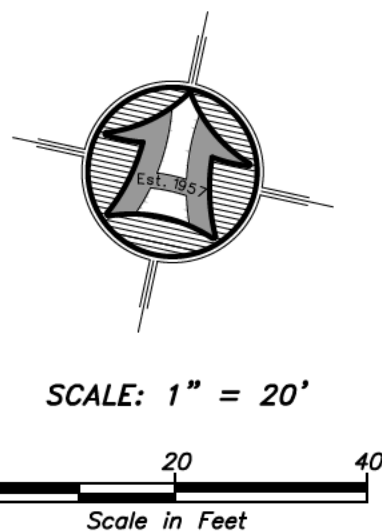

Engineer's Notice To Contractors

The existence and location of any underground utility pipes or structures shown on these plans were obtained from available information provided by others. The locations shown are approximate and shall be confirmed in the field by the contractor, so that any necessary adjustment can be made in alignment and/or grade of the proposed improvement. The contractor is required to contact the utility companies and take due precautionary measure to protect any utility lines shown, and any other lines obtained by the contractors research, and others not of record or not shown on these plans.

NOTICE!

EXISTING UTILITIES ARE SHOWN ON PLANS FOR THE CONVENIENCE OF THE CONTRACTOR ONLY. THE CONTRACTOR IS RESPONSIBLE FOR THE PROTECTION OF ALL UTILITIES. THE ENGINEER BEARS NO RESPONSIBILITY FOR UTILITIES NOT SHOWN OR SHOWN INCORRECTLY.



HANSEN & ASSOCIATES, INC.
Consulting Engineers and Land Surveyors
538 North Main Street, Brigham, Utah 84302
Visit us at www.hansen.net
Logan Ogden
(435) 723-3491 (801) 389-4905 (435) 752-8272
Celebrating over 60 Years of Business

Drawn By: BTC Date: 11/01/22
Designed By: _____
Checked By: _____
Approved By: _____
Scale: 1" = 20'
Drawing File: 21-S-8v19 cp 051221
JOB NUMBER: 21-5-8

OVERALL SITE & UTILITY PLAN FOR
ROB GIBB
3236 NORTH 2000 WEST
FARR WEST
A Part of the Southeast Quarter of Section 2
Township 7 North, Range 2 West, S.L.B.&M.

ORDINANCE NO. 23 - _____

**AN ORDINANCE OF FARR WEST CITY, UTAH AMENDING TITLE 17 OF
THE FARR WEST CITY MUNICIPAL CODE**

WHEREAS, the Farr West City Council finds it is necessary to revise Title 17 of the Farr West City Municipal Code.

NOW THEREFORE, it is hereby ordained by the Farr West City Council that Title 17 of the Farr West City Municipal Code be amended as follows:

Section 1. Section 17.38.030 of Chapter 17.38 of the Farr West City Municipal Code is amended to read as follows:

17.38.030: PERMITTED USES:

All permitted uses require site plan and architectural approval through the planning commission. Permitted uses are:

Banks, financial institutions, financial services.

Food sales, retail, restaurant and fast food.

Gasoline sales.

Home improvement retailing.

Hotels, motels.

Medical, dental, health services and retailing.

Offices, business and professional.

Personal services, daycare, fitness centers.

Retail sales.

Residential-Townhouses

Section 2. Section 17.38.060 of Chapter 17.38 of the Farr West City Municipal Code is amended by the addition of a new Paragraph K which reads as follows:

K. Residential-Townhouses

1. Residential use shall not constitute more than fifty percent (50%) of the gross acreage of the entire project.
2. Front setback (20ft) twenty feet.
3. Side setback (15ft) fifteen feet.

- 4. Rear setback (15ft) fifteen feet.
- 5. No more than four (4) units shall be attached
- 6. Separation between non-attached units (16ft) sixteen feet.
- 7. Height shall not exceed two levels above grade level and a maximum height of 35 feet.
- 8. Each residential unit shall have a two-car garage designed for parking side by side.
- 9. Parking requirements: Visitor parking shall be provided at a rate of 0.5 stalls per residential unit in addition to required parking per unit.

Section 3. This ordinance shall take effect upon its adoption and publication or posting by the City Council of Farr West City, Utah this _____ day of _____, 2023

MAYOR

ATTEST:

CITY RECORDER

Vote of City Council

Yes	No	
___	___	Council Member Leatham
___	___	Council Member Blazzard
___	___	Council Member Ferrin
___	___	Council Member Chugg
___	___	Council Member Williams

Report Criteria:

Business.License Status = ACTIVE

Account No	Bus Name	Location	Bus Phone1	Mangr Name
40	PACIFIC TRI-STAR COMPANY	3236 N. 2000 W.	801-782-1408	ROBERT GIBB
50	EQUITY LIFESTYLE PROPERTIES	1111 N. 2000 W.	731-3120	MIKE JOHNSON
60	ECONOMY PLUS STORAGE	1850 W. 900 N.	801-706-7520	ALAN M. CURTIS
85	G-FORCE ENTERPRISES L.L.C.	2512 REMUDA DR	801-391-0342	GRANT DORNEY
125	JERRY'S NURSERY, GARDEN CENTER & LANDSCA	1410 N. 1900 W.	801-782-4149	DALE BARNETT
155	FARR WEST BARBER SHOP	1880 N. 2000 W.	801-791-4358	BRENDA M. FULMER
165	HOAGIES PETRO MART	2705 N. 2000 W.	731-4272	MATT CHUGG
170	SELECT MARKETING, LLC	2453 W. 2000 N.	801-791-5772	PAMELA B. DESPAIN/ ROBERT
175	DENNIS W. MOSS PLUMBING	1375 W. HARRISVILLE RD.	782-5594	Dennis W Moss
205	TRAMCOR CORPORATION	908 N. 2000 W.	731-5522	DUANE BRAEGGER
215	FARR WEST HOLDING, L.C.	1892 Heritage Ranch Dr	801-644-9502	STEPHEN W. FISHBURN
220	K R WARD CONSTRUCTION INC	2240 W. 3300 N.	801-731-3962	KIRK
230	TRI-TECH GLASS	2543 N. 2000 W.	801-710-2555	RANDY THORNOCK
280	JULIE'S	2476 W 2000 N	731-0868	
305	SCHOONMAKER ELECTRO MECHANICAL	2671 W. 1900 N.	801-589-6210	MICHAEL SCHOONMAKER
325	FARR WEST STORAGE	1100 N. 2000 W.	801-458-7994	SHERRIE NORTHROP
335	PETERSEN INC.	1527 N. 2000 W.	732-2000	MARK JENKINS
350	KINDERMUSIK & PIANO	1576 FARR WEST DR.	801-782-8143	SUSAN LARSEN
355	STYLIN	1858 W. FARR WEST DR.	782-6208	
375	NORTHROP AUCTION SERVICE L.L.C.	1100 N. 2000 W.	801-458-7994	ED NORTHROP
405	COUNTRY BOY'S DELI	3936 N. HWY 126	731-1120	
410	SCREENSCAPE IMPRESSIONS	1690 N. 1900 W.	801-644-7162	
415	MAVERIK, INC #481	1874 W. 2700 N.	801-786-2127	SARAH COLVIN
435	FARR WEST AUTO BODY	1869 N. 2000 W.	791-7330	DALE REDFORD
495	MIKE CONWAY CONST., INC.	3189 N. HIGLEY RD.	801-791-0020	LORETTA CONWAY
500	SMITH & EDWARDS CO.	3936 N. HWY 126	731-1120	
570	DR. SAMUEL D. KNIGHT	1741 N 2000 W	731-3200	SAMUEL D. KNIGHT
660	HAIR BY JOLENE	1365 W. 1500 N.	801-458-6047	JOLENE MERRILL
685	JM ABBOTT INVESTMENTS, INC	1829 W. 2700 N.	801-782-8522	RYAN DAY
686	7-ELEVEN SALES CORPORATION	1829 W 2700 N	801-782-8522	
700	DIAMOND WK LLC	1025 N. 2000 W.	801-731-5531	NATHAN WILSON
705	JAN'S SALON	2594 W. 1800 N.	801-391-8396	JANET STEED
730	DC MANAGEMENT UTAH LLC/ARBY'S	1814 W. 2700 N.	801-737-9194	COURTNEY EVANS
750	GOLDENWEST CREDIT UNION	1765 W. 2700 N.	801-621-4550	DUSTIN HODGES
775	SUNBELT RENTALS, INC.	1548 N. 2000 W.	801-732-8807	MIKE TRENT
780	STEVEN BARKER CONST. INC.	2476 W. 2000 N.	732-3685	
800	ASSOCIATED FOOD STORES, INC.	1825 W. 2530 N.	801-978-8515	ROGER WHITE
815	C-A-L RANCH STORE	955 N. 2000 W.	732-9348	MARK MURRAY

Account No	Bus Name	Location	Bus Phone1	Mangr Name
835	M & V MAINTENANCE, INC.	928 N. 2075 W.	801-643-2847	MIGUEL ESCOBEDO
910	GRB ENT., INC.	2686 N. 1850 W.	801-737-1100	KORTNY STEPHENS
990	PAULA'S PIGGLY WIGGLY PRESCHOOL	2110 W. 2500 N.	731-9197	PAULA HARRIS
1005	BRINKERHOFF EXCAVATING	3738 N. HIGLEY RD.	731-3391	LINDA BRINKERHOFF
1055	WASATCH VALLEY EXCAVATION	1859 N. 2000 W.	801-745-1930	BEAU MONTGOMERY
1060	HERITAGE RANCH & STALLION STATION, LC.	1892 HERITAGE RANCH DR	801-644-9502	ANDY FISHBURN
1065	RHINO-TURF	2488 W. CLYDESDALE COURT	801-731-2987	AMY EARL
1085	HONE PROPANE INC.	3730 N. HIGLEY RD.	801-731-8998	Brandon Hone
1095	TRESSES	1095 N. 1500 W.	801-941-9547	TESHA THOMAS
2201	FINE ART AND PHOTOGRAPHY BY GILLIAN LLC	2417 W 2850 N	801-200-5598	Gillian Steenblik
2202	ASPEN SPRINGS STORAGE	3344 N 2000 W	801-648-5640	BRINTON NEFF
2203	PETERSON HVAC	2652 W 2275 N	801-388-1913	ZACH PETERSON
2204	TIMBER CREEK SERVICES LLC	2451 W 3125 N	385-416-0554	GREGG M DEMILLE
2205	SIMMONS CUSTOM WOOD FLAGS	1370 W 1750 N	801-814-9932	SKYLER SIMMONS
2206	MILLER MADE LLC	2742 W 3500 N	801-389-4965	JARRET MILLER
2207	RBR RENTALS	3844 N 2525 W	801-540-8751	ROBERT BRIAN
2208	THE FISHER FAMILY HOMESTEAD ASSISTED LIVING HOME	1380 N 2000 W	801-564-7847	SONIA FISHER
2209	T.H. AUTOMOTIVE LLC	3677 N HWY 126 STE V	385-424-5495	TREBOR HELMER
2210	RUGGED EQUIPMENT LLC	1815 W 2700 N	801-544-3399	DWAINE HISLOP
2211	UP N OVER GARAGE DOORS	2424 W 2900 N	801-663-8315	DERRICK OR FLORA GREEN
2301	OM CONSULTING	2379 W 2850 N	406-285-1232	OSCAR INDRELAND
3001	BELLA'S FRESH MEXICAN GRILL	2651 NORTH 1850 WEST	801-737-0557	ALICIA COTTAM
3020	NORTHERN ASPHALT PAVING LLC	3754 N. HIGLEY RD.	801-732-1617	JULIE MARTINEZ
3150	AUTO TRANSPORT GROUP, LLC	1621 W. 2550 N.	801-612-1319	BRENT LARSEN
3155	UTAH TRUCK & TRAILER REPAIR, LLC	1621 W. 2550 N.	801-866-0325	Brandt Baldwin
3175	JBF HEATING & AIR INC.	3691 N. HIGLEY RD	801-940-2937	JARED FOWERS
3185	T-MOBILE WEST LLC	1020 N. 2000 W.	630-857-2106	
3220	A M E MEDICAL BILLING	928 N. 2075 W.	801-791-7626	AMANDA ESCOBEDO
3260	JACKSON MOBILE SERVICE	2599 W. NORTH PLAIN CITY RD	801-721-6652	BRUCE JACKSON
3270	ENCORE SERVICES	2173 HERITAGE DR.	801-721-2111	GUY WARR
3280	HEALTHY TREES FOR LIFE, LLC	1111 N. 2000 W. #410	801-510-3926	RONALD CURTIS
3295	GREENHALGH AWARDS	1834 N. 1775 W.	801-782-9829	STAN GREENHALGH
4020	BLUE THUNDER TRANSPORTATION	908 N. 2000 W.	801-731-5905	SHELBY BRAEGGER
4045	CHILDREN'S CARE-A-LOT DAYCARE	1311 W. 1100 N.	801-458-7143	VERONICA ESTRADA
4055	WHIPPLE EYECARE	1741 N 2000 W	731-5558	Dr. Whipple
4120	NORTH POST STORAGE AND RETAIL	3645 N. HIGHWAY 126	801-731-9000	ASHLEE CLAYTON
5000	C.S. CONSTRUCTION & DEVELOPMENT, INC.	1296 W. 1100 N.	801-941-4855	CALEB STOKER
5030	APPLESEED ACADEMY	3510 N. 3050 W.	801-814-0885	MISTY VIGIL
5040	TRI-CITY STORAGE	2214 W 1800 N	801-589-1945	Andy Straham
5050	TRANSFLEET SERVICES, LLC	1825 W. 2550 N.	801-568-1135	ANDY MADSEN
5055	RW WOODWORKS LLC	3358 N. HIGLEY RD.	801-731-3478	

Account No	Bus Name	Location	Bus Phone1	Mangr Name
5065	BEN LOMOND LANDSCAPE MAINTENANCE	3677 N. HWY 126	786-8600	CRAIG MITTON
5090	REMUDA GOLF COURSE	2600 W. 3500 N.	801-731-7200	ZACHARY ALAND
5140	FARR WEST JUMBO BURGERS INC	2665 W. 1772 N.	801-737-0895	MOHAMMAD ASHFAQ
6020	BURNETT SERVICES, LLC	1858 Heritage Ranch Dr	801-791-9079	DARREN BURNETT
6035	B & F ELECTRONICS & CONTROLS	1722 W. 1300 N.	801-737-2308	MARK BERGER
6070	TINA'S LITTLE HAIR HOUSE	3372 N. 2575 W.	801-695-1504	TINA PHIPPEN
7070	REAL DEALS ON HOME DECOR - FARR WEST	3479 N. Hwy 126	801-644-0562	MENDIE MOYES
7110	C & S ARMS - CHAD WYATT	2632 N. 2575 W.	801-389-1599	CHAD M. WYATT
7125	PRO BUSINESS PAYROLL	2569 W. 1800 N.	801-528-2644	KIM L. OLSEN
7155	L. TODD WHITELEY INSURANCE AGENCY INC.	2687 N. 2000 W.	801-732-1800	L. TODD WHITELEY
7185	CARL WHITELEY UPHOLSTERY	1968 N. 2000 W.	801-782-2069	CARL WHITELEY
7190	LMS INTELLIBOUND INC	1825 W. 2550 N.	770-414-1929	SHAWN JORDAN
7260	FOOTLOOSE REFLEXOLOGY	1233 W. 1200 N.	801-529-8777	JUDY A. SMITH
7320	MURRAY INSURANCE AGENCY LLC	1812 N. 2000 W. STE 1	801-786-0444	TREVOR MURRAY
7335	ELEVATED FITNESS INC.	3581 N Hwy. 126	801-731-2205	JAMES HOYT
7350	BRIGHAM EYE SPECIALISTS	2850 N. 2000 W. Ste 202	801-731-6326	SCOTT D TURNER
7405	ROCKY MOUNTAIN TRUCK PARTS	3700 N. 2000 W.	801-392-1060	SHAN KINSEY
7410	M D TRANSPORTATION	3700 N. 2000 W.	801-726-8436	MIKE MUNSEE
7430	SIKOTARMAA LLC	1776 W. 2550 N.	801-458-8088	RAKESHKUMAR A. PATEL
7475	BT MACK ENTERPRISES	2648 REMUDA DR.	801-649-6609	LARRY WELCH
7480	SHEAR IMAGE SALON	2627 W. 2500 N.	801-725-4353	ALLISON CALDWELL
7495	FARR WEST PEDIATRICS P.C.	2780 N. 2000 W.	435-734-2433	KIM PALMER
7530	SUMKO-BITNER ORTHOPAEDIC AND SPORTS MEDI	2850 N. 2000 W.	866-734-2151	PATTI BENNETT
7550	TOONE CLEANING	1816 Heritage Ranch Dr	801-710-6570	ANGI TOONE
7570	FARR WEST LC	2850 N. 2000 W.		CAREY LLOYD
7575	SUNDANCE PHYSICAL THERAPY	2850 N. 2000 W.	801-731-5421	CLAY SNITEMAN
7585	EAR TECH - KERRY BRAUNBERGER, TERRY CLAW	2850 N. 2000 W.	801-399-9955	CONNIE RODSETH
7590	CENTRAL UTAH CLINIC P.C.	2850 N. 2000 W.	801-429-8000	DIRECTOR OF FACILITIES
7595	SCHWEPPE PEDIATRIC DENTAL	2850 N. 2000 W. STE 205	801-479-9220	KAREN KELLESBURGER
7600	LANCE ALBRECHTSEN DDS, MS	2850 N. 2000 W. STE 205	801-479-9800	RACHEL TAYLOR
7625	REDFORD AUTO BODY	1869 N. 2000 W.	801-309-5757	KEVIN REDFORD
7650	BIG CARPET, LLC	1968 N. 2000 W.	801-675-5975	DENNIS BIGELOW
7655	THORO-CLENE LC	2189 N. 2000 W.	801-731-8079	JAMIE ELLIS
7695	AVEX SUPPLY	3677 N. HWY 126 STE 3C	801-528-5118	DAVE BAUGH
7700	JIFFY LUBE #3379	1783 WEST 2700 NORTH	801-737-3103	JOEY PATTISON
7705	STAR LIGHT SALON	2770 N. 2000 W.	801-645-2556	NANCY VAUSE
7715	HEIDI FURGESON	2658 W. 3300 N.	801-731-2386	HEIDI FURGESON
7740	REDBOX AUTOMATED RETAIL, LLC	1874 W 2700 N	630-756-8112	JEFF KIST, REDBOX CONTROLLER
7750	ROCKY MOUNTAIN MEDIUM DUTY TRUCK PARTS	3690 N. 2000 W.	801-781-1015	NELSON WOODBURY
7775	SUMMIT HARDSCAPES	1256 N. 1725 W.	801-737-0991	CLAYTON MONAHAN
7805	REDBOX AUTOMATED RETAIL, LLC	1829 W. 2700 N.	630-756-8112	JEFF KIST, REDBOX CONTROLLER

Account No	Bus Name	Location	Bus Phone1	Mangr Name
7830	JC RAPID RECOVERY	2627 W. 2500 N.	801-675-2942	JUSTIN CALDWELL
7850	ALTITUDE AUDIO VIDEO	2868 W 3325 N	801-388-0891	RICKY YORGASON
7855	DIVERSIFIED CONSTRUCTION SERVICES INC	2950 N. 2000 W.	801-732-9342	JEFF JENSEN
7900	RUSH TRUCK CENTERS OF UTAH, INC	1050 N. 2000 W.	801-564-6600	Jorgan Peterson
7905	XLP	3928 N. 2800 W.	801-628-8238	BRANDT GURR
7931	BRIDGERLAND HEATING & AIR CONDITIONING,	2718 N. 3500 N.	801-866-8181	BROOKLYN ANDERSEN
7955	FARR WEST FAMILY DENTAL, P.C.	1761 N. 2000 W.	801-731-9058	ISABEL TINGEY
7965	IN-HOME CARE ASSISTANCE	928 N. 2075 W.	801-510-9670	MIGUEL A. ESCOBEDO
8000	FARR WEST ANIMAL HOSPITAL	1400 N. 2000 W.	801-731-0511	JEFFREY S. BAILEY
8050	KRIS FOWERS, LMT	1395 N. 1350 W.	801-589-8861	KRIS FOWERS
8065	UNITED PEST	1295 W. HARRISVILLE RD	801-784-7211	ROBERT ATKINSON
8075	NICOLE ANDERSON PHOTOGRAPHY	3484 N. 2500 W.	435-553-4181	NICOLE ANDERSON
8080	THE OUTDOOR GARDEN	1806 N. 2500 W.	801-458-9094	STEVE BIRD
8085	AMERICAN PROMOTIONAL EVENTS	NW CORNER 1800 N. 2000 W.	253-830-3062	SHELBY HUNTER
8095	WINCO FIREWORKS LLC	1797 W. 2700 N.	801-732-5880	LAUREN COLLAR
8120	BLAIR NELSON HUNTING GUIDE	1514 N. 2000 W.	801-731-0449	BLAIR NELSON
8170	INSPIRED IRON WORKS	2241 W. 3300 N.	801-645-7251	LARRY BELNAP
8280	UTAH DEL, INC.	2618 N. 1850 W.	801-782-1148	JUAN YAK
8320	FARR WEST ORTHODONTICS	1761 N. 2000 W.	801-731-4850	Michael Richards
8325	MILLER'S FARR WEST	1750 W. 2700 N.	435-257-4570	PETROLINA GARCIA
8340	JSEM ENTERPRISES	1790 W. 2700 N.	801-737-9000	NICOLE MOORE-RUGE
8395	PARADISE FARM HERBAL APOTHECARY	1281 W. HARRISVILLE RD	801-668-4977	KELLIE ADAMS
8405	PKA CREATIONS	2063 W. 1025 N.	801-643-2329	KELLY & PAULA ANDREWS
8440	JACOBSON ENGINEERING LLC	2745 W. 3450 N.	801-859-4127	Joel B. Jacobson
8445	NON-TYPICAL EXCAVATION	1357 N. 2000 W.	801-941-3427	PARKER VENABLE
8480	UTAH ICE VOLLEYBALL	1896 N. 1800 W.	801-389-5298	TAMMY MCKEAN
8500	GRANT'S SERVICE INC.	1075 N. 2000 W.	801-393-4874	BRANDON BUTLER
8510	FORESITE DESIGNS	2971 W. 3450 N.	801-710-7095	NATE CARVER
8545	KC CREATIONS 4 U	1215 W. 1200 N.	801-391-3052	KATHERINE CHESTER
8550	SMITH WELDING, INSPECTION & FABRICATION	1423 N 1500 W	801-540-0522	TYLER SMITH
8555	EINSTEIN'S KITCHEN	1354 W. 1850 N.	801-895-9005	STACY HOLTRY SPRINGER
8565	PEAK HEALTH & WELLNESS, LLC	2850 N. 2000 W. #203	801-689-3389	BRYAN HAINSWORTH
8575	THE PARLOR	2696 W. 2175 N.	801-388-1529	VIVIAN MEYER
8585	TIMELESS SALON	3790 N 2525 W	801-458-7489	KELSEY SPENCER
8610	Kannegiesser Arms	2869 W. 3450 N.	801-731-4248	JAMES KANNEGIESSER
8625	SOLDIER CREEK CONSTRUCTION	2360 W. 2825 N.	801-678-9831	ROBERT THAYN
8630	PEGASUS TAXI-CAB	3570 N. 3050 W.	801-920-0010	RODRIGO I. TIRADO
8640	BENJAMIN H. HALE, DMD	1761 N 2000 W	801-731-4440	MELANIE
8645	INVICTUS DESIGNS, LLC	3677 N. HWY 126 STE M	801-641-3626	ROBERT AND BETH SIMMONS
8665	LAROSE PAVING INC.	1406 N. 2000 W.	801-675-5309	MIKE LAROSE
8675	RJ OLSON TRUCKING, LLC	3279 N. PELICAN DR.	801-643-4559	RUSSELL AND MELISSA OLSON

Account No	Bus Name	Location	Bus Phone1	Mangr Name
8685	GARRETT CONSULTING, LLC	3352 N. 2375 W.	435-757-8743	MARSHAL GARRETT
8695	RYAN QUILTER PERSONAL TRAINING INC.	1968 N. 2000 W.	801-725-0537	RYAN QUILTER
8700	LUDWIG MATHIAS, LLC	2645 N. 2450 W.	801-414-5459	NATHAN S. PETERSON
8705	TAAG PROFESSIONAL CLEANING & WINDOWS LLC	1743 FARR WEST DR	801-388-0652	KESHA HOYT
8735	SEASONS ASSISTED LIVING OF FARR WEST LLC	1979 HERITAGE DR.	801-394-0044	ERIC MARTZ
8795	CBD INFUSIONS	367 N HWY 126	801-644-2946	KACY MCGOWAN
8800	OGDEN CYCLE ASSOCIATION	2390 W 4000 N	801-337-1262	BRAD SWEET
8815	E & E WELDING	3221 N. HIGLEY RD	801-603-7280	SCOTT ESPLIN
8825	BARGAIN BLINDS	1272 W. 1100 N.	801-829-1016	NELSON BOWEN
8830	COLLIER CORNER	1263 N. 1700 W.	801-782-3110	TAUNYA COLLIER
8840	MR RESTAURANTS, L.C.	1655 W. 2700 N.	801-621-0905	Ashley Aicher
8865	SERENITY HOUSE INNER WELLNESS	2375 N. 2000 W.	801-920-7131	SHEILA TAYLOR/DONNA RUSSELL
8870	FARR WEST AUTO INC.	2010 W. 1025 N.	801-928-3635	JOSHUA MAES
8875	ACIERTO LLC	2053 N. 2000 W.	801-793-4848	JOSEPH D. MATTHEWS
8885	ALTITUDE DANCE STUDIO CORP.	3677 N. HWY 126 STE 3B	385-244-7912	REBECCA AMMONS
8895	COPART	3586 N. 2000 W.	801-294-3000	LUKE JOHNSON
8900	MATTRESS DIRECT OF OGDEN	1990 N. 2000 W. STE 101	801-819-9800	JOSH BALIN
8905	SHAYS BEAUTY LLC	1990 N. 2000 W. STE 103	801-678-0778	SHAYLIE STEPHENS
8915	GRANGE ENERGY MANAGEMENT AND POWER LLC	1505 N 2000 W	801-710-3412	BRYAN GRANGE
8925	MINDI HOELLEIN NAILS	2256 W. 1025 N.	385-244-9100	MINDI HOELLEIN
8940	UTAH LAKE CONSTRUCTION	3591 N. 2550 W.	801-721-7420	JOHN T. GRAHAM
8945	TACO BELL #033178	1797 W 2700 N	801-782-4123	JENNIFER CLARY
8955	INDUSTRIAL DEVELOPMENT ADVANTAGE	2105 W 1800 N	801-732-2034	JARED HADLEY
8960	PRICE ENGINEERING	3677 N HWY 126 STE 4B	801-791-6274	KYLE PRICE
8985	FRESENIUS MEDICAL CARE	1735 W 2700 N	801-737-9664	
8995	SUMMIT HAND THERAPY	2850 N 2000 W STE 107	801-540-1635	SAMUEL DELONG
9025	MAJESTIC GRILL	3677 N HWY 126	801-721-9696	
9040	ROOTS AUTO SALES, LLC	3345 N 1900 W	801-860-6003	
9065	KIT AND KIN	2673 W 2125 N	801-695-8211	LORALEEN WALKER
9070	WESTERN STATES FLOORING, INC.	1980 N 2000 W	801-719-0978	MARHSAL PETERSON
9075	UNIFORMITY APPAREL, LLC	3677 N HWY 126	435-730-1523	CHELSEA CHRISTENSEN
9080	LACEY SUMMERS	3171 N. PELICAN DR.	801-678-2642	LACEY SUMMERS
9095	W. DENNIS PARKER ENT. INC	1980 N 2000 W	801-628-0693	DENNIS PARKER AND SUSAN PARKE
9100	TACTICAL GROUP LLC	2053 N 2000 W	801-917-0070	JULIE MATTHEWS
9105	PLAN AHEAD, LLC	1838 W 2700 N	801-689-3471	KIM STOOKEY
9115	CHRYSALIS-UTAH, INC.	1374 W 1100 N	801-820-6420	ISAIAH MAUGA
9120	Hair We Go LLC	2458 W 2825 N	801.678.6945	
9140	SHUTTER BUG STUDIOS	1980 N 2000 W #106	801-821-8164	
9145	MOONSTONE CONSTRUCTION LLC	3677 N HWY 126	801-430-2591	NATHAN MOON
9160	HEALING LOVING ARTS	2020 W 2500 N	801.668.5324	Stacy C Price
9165	THREE PRINCESS HOME DECOR & MORE	3560 N 2500 W	385-414-0118	

Account No	Bus Name	Location	Bus Phone1	Mangr Name
9170	VOODOO DADDY LLC	3594 N 3050 W	801.645.1226	
9175	STITCHING POST EMBROIDERY	2270 W 3300 N	801.745.7626	
9185	RED OAK PRODUCTS LLC	3921 N 2800 W	801-549-8555	JELAIRE SMEDLEY
9215	SEAMS LIKE SEWING	2402 N. 2300 W.	435-890-3948	VALERIE WOOLSTON
9220	BINGHAM MARRIAGE & FAMILY COUNSELING	1812 N 2000 W, Suite 1	801.453.7752	
9225	ADDISON JAYNE	1505 W 2000 N	801.814.0426	
9230	OLD DOMINION FREIGHT LINE	1780 W 2550 N	801-782-4465	KLINT KING
9235	FARR NORTH SALON	1825 W 2550 N	801-786-8700	
9240	AAA AUTO BROKERS LLC	2802 N 2350 W	801.940.0315	
9255	SHAVED METAL FABRICATION LLC	2985 W 3450 N	801-663-2573	
9270	RG CONCRETE INC	3677 N HWY 126 6B	801-689-3053	NICOLE SASE
9275	RG HOMES LLC	3677 N HWY 126 6B	801-689-3053	NICOLE SASE
9285	OPHIR MILLS, LLC	1111 N 2000 W #107	435-248-2434	
9290	A HOME AWAY FROM HOME CHILDCARE	2363 W 2525 N	801-603-1247	
9295	COLLEEN'S COOKIES AND CREAM	2471 N 2700 W	801-725-7723	
9300	ASSOCIATED CONSTRUCTION & EXCAVATION	2375 W 3300 N	801-540-8142	GILBERT ALLEN
9315	ROE RX INC.	1812 N 2000 W STE 9	801-698-2497	
9330	APEX RACING & AUTO SALES	3394 N 2000 W	801-991-0191	Antonio Beckstead
9335	ARMORFISH DESIGN	2168 W 3300 N	815-701-1609	
9345	DARNIT DANA'S QUILTING LLC	2480 W 2425 N	801-776-5275	DANA BONE
9350	OH SEW IMPRESSIVE	2621 W 2400 N	801-518-5506	
9365	LITTLE BEAR DAYCARE	3597 N 3050 W	801-814-3854	MICHELLE SHEPPARD
9370	DENTAL HEALTH & WELLNESS	1812 N 2000 W #8	801-782-9312	ASHLEE WOLTHUIS
9375	JORDAN ANDERSON LLC	2807 W 3375 N	801-644-3924	JORDAN ANDERSON
9385	ANDREW H BURGON PODIATRY, PLLC	1761 N 2000 W	801-564-1562	ANDREW H BURGON
9390	A & S MACHINING	3311 NORTH HIGLEY RD	385-251-5581	
9420	ISLAND VIEW DENTAL LABORATORY	1741 N 2000 W #8	801-732-0236	JEFFREY STEED
9425	MOUNTAINLAND SUPPLY LLC	3142 N SR 126	801-689-0520	SCOTT KNIGHT
9430	FLORES FLOORING	1801 N 2300 W	801-791-6463	
9435	RAE AND COMPANY	1812 N 2000 W STE 3	801-732-2688	
9445	CHERISHED MOMENTS	3677 N HWY 126 # P	801-737-3907	
9450	PARAGON WOODWORKING L.C.	3660 N HIGLEY RD	801-502-4347	
9455	BUNDERSON MACHINE WORKS	3753 N 2800 W	801-543-9597	DAVE BUNDERSON
9460	BEACH BUDDY BOOKS	3753 N 2800 W	801-791-8720	TAMMY BUNDERSON
9465	FORE EDGE GRANGE	1532 W 1500 N	915-630-5279	
9470	MARSH CONSTRUCTION LC	3746 N HIGLEY RD	801-782-7798	DAVE MARSH
9475	TREE OF LIFE CHILDREN'S CENTER	1812 N 2000 W STE 5 & 6	801-391-6448	MARCI GALVEZ
9480	SPORT SAK LLC	3502 N 2500 W	801-540-0513	HEIDI BAUERLE
9490	NILS SWEDISH CREAMERY	1812 N 2000 W STE 2	801-814-0882	WYATT BERGSJO
9495	HELPER'S LLC	2455 N 2250 W	801-668-1121	JUAN CARLOS ORTIZ
9505	THE IVY COTTAGE	2664 REMUDA DR	801-645-5879	CRIS STRANK

Account No	Bus Name	Location	Bus Phone1	Mangr Name
9510	QUICK-N-EASY BLINDS	1007 N 1275 W	801-309-4439	CRYSTAL NOYES
9525	NAILFREAK	2627 W 2925 N	801-513-7919	CRYSTAL GRAMSE
9530	TAYLOR A WEDDEL	1576 N 2000 W	435-452-2948	
9535	RICHARDSON LANDSCAPE LLC	3677 N HWY 126 STE X	435-554-8873	
9540	ROGUE SERVICES LLC	3677 N HWY 126 STE T&U	801-565-1360	
9550	ALTSCHUL CONSTRUCTION, INC	2527 W 2325 N	801-644-1450	KYLE BROWNE
9555	B.D.S TRANSPORT LLC	3483 N 2825 W	801-710-1115	BRIAN SWAYNGIM
9560	FORTUNE TAYLOR SKIN CARE	1576 N 2000 W	435-452-2948	
9575	MYCHELLE CRABB	2584 W 3900 N	801-645-2238	MYCHELLE CRABB
9580	TAKODA WILDLIFE STUDIOS LLC	2597 W 3900 N	385-244-5324	ALIX READ
9585	J.C. ELECTRIC, INC.	1957 N 2000 W	801-745-2210	JASON C. LEWIS
9595	SHEAR HAIR SALON	3213 N HIGLEY RD	801-391-9424	
9650	BAIRD FINANCIAL SERVICES, LLC	1671 W 1200 N	801-540-6731	RUSSELL BAIRD
9655	SHAW'S WOODEN TOYS	1671 W 1200 N	801-529-7070	
9660	VALLEY DESIGN BUILD LLC	2745 NORDIC VALLEY WAY	801-510-7142	Marianne Morris
9665	RISE HEALTH COACHING	2850 N 2000 W #102A	801-675-7648	
9670	MAGNE-TECH, LLC	2745 W 3450 N	801-859-4127	
9675	DAVE'S GARAGE LLC	3138 N PELICAN DR	801-710-7858	VICKY STUART
9680	BEEHIVE PHOTO BOOTHS AND GAMES	3893 N 2550 W	801-927-7577	
9685	PARK PLAZA PRESCHOOL	3893 N 2550 W	801-499-9795	
9690	E.T. TRANSPORTATION LLC	2551 W 3100 N	801-710-0734	
9695	AUBREA HUFSTETLER SALON	2773 N 2675 W	801-725-9054	
9700	MID STREET SALON LLC	2389 N 2000 W	801-941-7193	MELANIE CHAMBERS
9705	TREE OF LIFE COUNSELING CENTER	1812 N 2000 W #7	801-710-0421	MARCI GALVEZ
9710	ALEX LAWN CARE INC.	1264 N 1725 W	801-734-0660	ALEJANDRO RAMIREZ GODINEZ
9720	CRUE UNTOLD LLC	2627 W 2925 N	801-513-7919	CRYSTAL GRAMSE
9725	C & A PACKING SERVICES	3677 N HWY 126 STE N	801-971-2914	ANDREA DIAZ
9730	SUMMIT STONE SUPPLY LLC	1980 N 2000 W #101	801-707-3373	KARLA FOREST
9735	BCP SUNSET LLC	3092 N 2000 W	801-731-5381	ADAM SOESMAN
9740	V. PATRICK HALL, DMD PLLC	1933 N 1700 W	801-695-5896	V. PATRICK HALL
9745	ALTITUDE RECREATION	2474 W 2000 N	801-540-5890	ALAN VOGEL
9750	ROPEY TRANSPORTATION INC.	2531 W 3900 N	801-710-3804	KERI ROPELATO
9755	UPCYCLED BARNTIQUE LLC	3935 N 2800 W	801-644-2758	DEON PETERSON VALDEZ
9760	CAST IRON FUSION INC	2214 W 2475 N	801-598-3056	JON REED
9765	IRON OX, LLC	2547 N 2250 W	801-389-8688	ANDREW HOTH
9770	WENDY'S #6058	1750 W 2700 N	801-737-9686	JULENE HUGHES
9775	VIENNA'S CREATIONS	2060 W 2500 N	801-349-0521	VANISHA ROYBAL
9780	MIKARDI LLC	2754 W 3500 N	801-693-8220	JOSHUA JORGENSEN
9785	JW HANDYMAN SERVICES	1576 N 2000 W	385-240-7669	JOSH WEDDEL
9790	TONS OF FUN, LEARNING, AND CARING	2501 W 3050 N	801-888-9005	
9795	COZY CUTIES	2364 W 2325 N	801-686-1710	

Account No	Bus Name	Location	Bus Phone1	Mangr Name
9800	FREEDOM OUTDOOR STRUCTURES	3810 N HWY 126	406-727-2425	KARL RYDER
9805	AIR RENTALS	2599 W NORTH PLAIN CITY RD	801-603-9393	TAREN JACKSON
9810	MOORE GUNS	2804 W 3450 N	209-601-5401	JONATHAN MOORE
9815	BLACK ROCK PEST SERVICES LLC	3609 REMUDA DR	801-410-7243	KADEN FOGG
9820	CYNKEN ENTERPRISES LLC	3556 S 5600 S #1-536	801-564-5555	Cindy Newman
9825	CENTER FOR COUPLES AND FAMILIES - CV	2850 N 2000 W #102	435-494-1359	HEATHER GARDNER
9835	UTAH PHYSICAL THERAPY, INC	1741 N 2000 W	801-689-0200	CHAD TENNEY
9840	BCP EQUIPMENT LLC	3092 N 2000 W	801-731-5381	CHRISTOPHER WERNER
9845	GOAMG COMPANY LLC	1670 W 1300 N	801-960-5232	MICHAEL DERU
9855	LOU CHAN HAIR	2368 N 2350 W	801-645-6291	CHANTEL REDD
9860	PEARSON & SONS ROOFING	3040 W 3375 N	801-499-1517	SUSANNAH T. TRACY, JOHN T. PEARSON
9870	PA SHUPE GUNWORKS	2521 N 2125 W	801-731-7582	T MOTHY SHUPE
9875	MORREALE CUSTOMS	2537 N 2125 W	801-814-4092	BRANDON MORREALE
9880	CHAOS TO CALM ORGANIZER	2672 N 2450 W	385-390-2248	ANGELA PEARSON
9885	HELTH INC	1980 N 2000 W STE 3	505-620-4413	SCOTT JAMES
9890	CASSIE'S HAIR HAIR	2365 W 2850 N	801-548-5722	CASSANDRA BERGER
9895	JJA CODE	2924 N 2575 W	801-899-7890	JASON ANDERSON
9900	SUMMIT BRANDING LLC	2924 N 2575 W	801-916-0535	JASON ANDERSON
9905	INNOVATION CUSTOM INTERIORS LLC	1990 N 2000 W #104	951-335-2663	JESUS SOLANO
9910	NU DAWN ESTHETICS	2662 W 2325 N	435-225-5960	ASHLEY PASKETT
9915	ELEVATION HOSPICE OF UTAH LLC	3677 N HWY 126, SUITE 5B	801-610-1868	JOSHUA SIMPSON
9920	BEEHIVE BROOMS, INC	1256 N 1725 W	801-940-1550	WILLOW NIMORI
9930	THE GINGER BURROW	3345 N 3050 W	385-205-7202	STACI NEBEKER
9935	NORDIC ROOTS FINE WOODWORKING LLC	3703 N 2800 W	385-238-9304	TODD M. ROBINSON
9940	AUTISM IN MOTION, CORP	2811 N 2350 W	801-452-1940	GENNIE L TUCKER
9945	HOME SAUNA SALES & SETUP	1980 N 2000 W	801-430-8669	HEIDI LYTHGOE
9950	HEART R8 GUIDING	2533 W 3100 N	801-645-4266	JEREMY LILLEGARD
9955	MOD-DOC, NC.	1741 N 2000 W STE 400	801-205-3458	J. ALLAN GARCIA
9960	LORRAINE'S SWEET TREATS	2024 HERITAGE DR	801-690-3456	LORRAINE TENNANT
9965	JAMES BELL PROPERTIES	2746 N 2500 W	530-919-8095	JAMES BELL
9970	PONY'S KUSTOMS	3394 N 2000 W	385-234-7524	JOSH COTTAM/ADAN MEZA
9975	HURRICANE MARINE CONSTRUCTION LLC	3159 N HIGLEY RD	843-295-8276	Amber Penrod
9980	SAGE & T MBER COUNSELING	3929 N 2700 W	435-232-2895	AMANDA BANFILL
9985	ROCKY MOUNTAIN FENCE, INC	2202 N 2000 W	801-645-6295	LEVI CALL
9990	PERSONAL TOUCH WELLNESS	1111 N 2000 W #209	208-406-8461	KONI CHRISTENSEN
9995	CRISTAL CLEAN SOLUTION	3931 N 2500 W	801-695-5265	CRISTAL A GARCIA

Account No

Bus Name

Location

Bus Phone1

Mangr Name

Report Criteria:

Business.License Status = ACTIVE
