




# 2023 TRENCHLESS SANITARY SEWER REHABILITATION

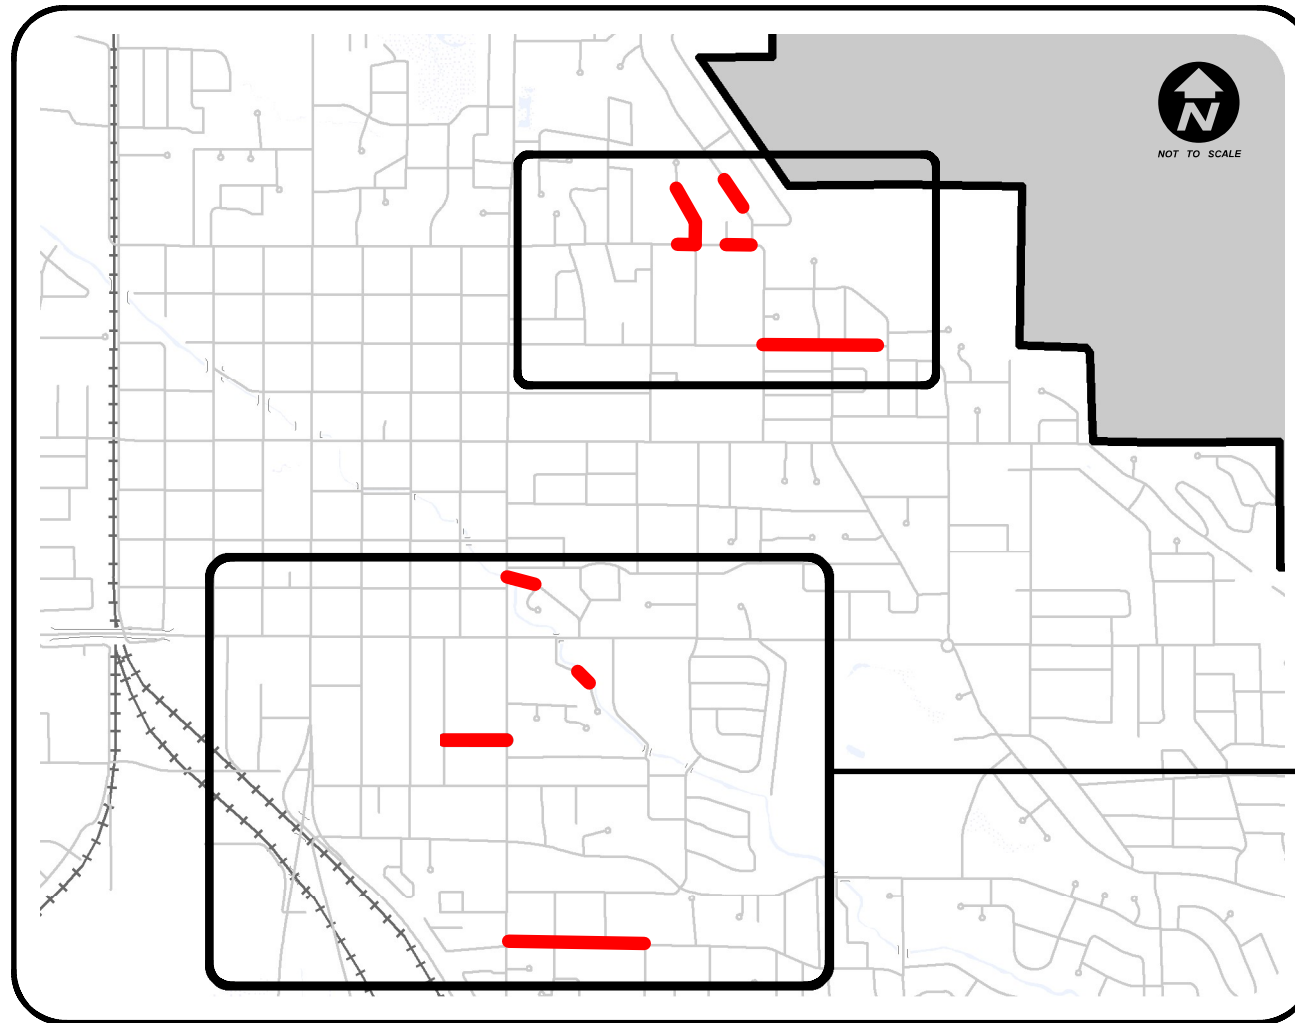

VICINITY MAP

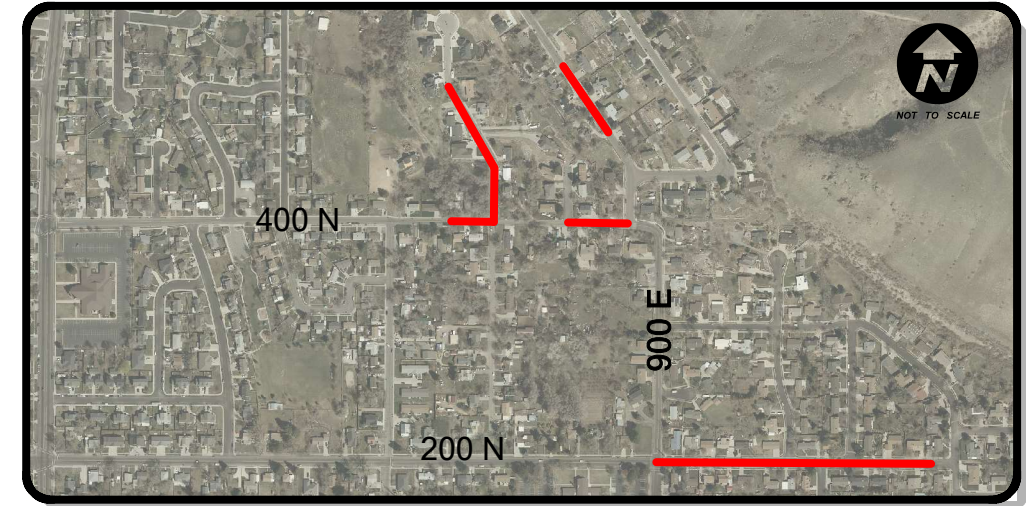

PROJECT LOCATION DETAIL

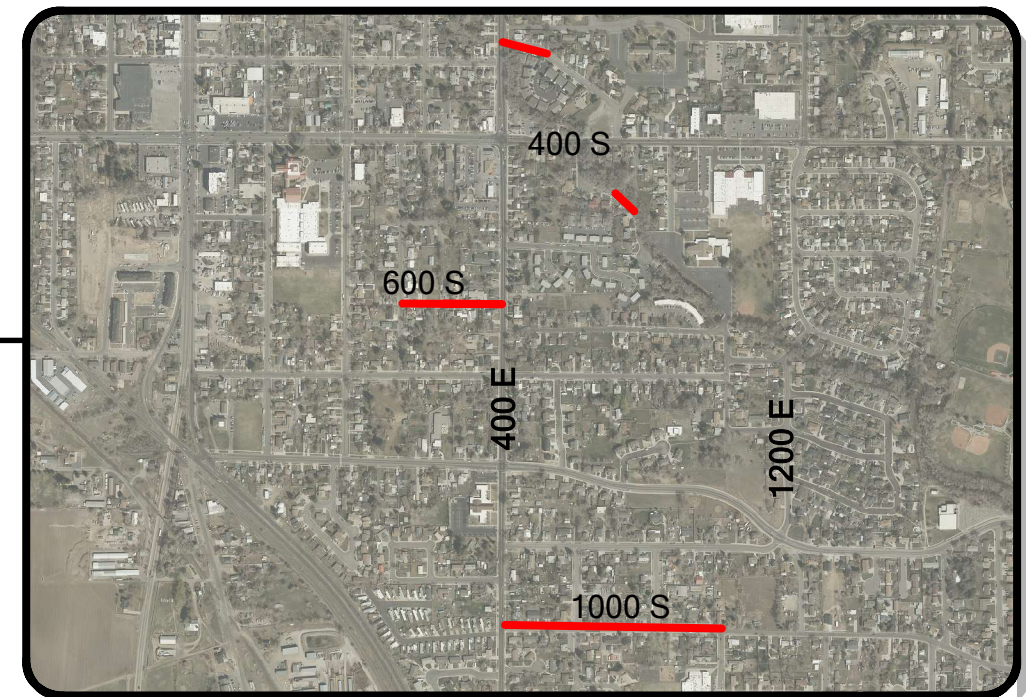

## PUBLIC WORKS DEPARTMENT

Public Works Director: Brad Stapley, P.E.  
City Engineer: Jeff Anderson, P.E.  
Chief Engineer: Chris Wilson, P.E.  
Public Works Inspector: Paul Curtis, Waco Jarvis  
SWPP Inspector: Brent Dunkley




110 South Main Street  
Springville, Utah 84663  
Tel: 801.491.2780  
Fax: 801.489.2709  
[www.springville.org/public-works](http://www.springville.org/public-works)

## MAYOR & CITY COUNCIL

Mayor Matt Packard  
Councilwoman Liz Crandall  
Councilman Craig Jensen  
Councilman Chris Sorensen  
Councilman Jason Miller  
Councilman Mike Snelson



|                                                                                      |          |          |      |
|--------------------------------------------------------------------------------------|----------|----------|------|
| SPRINGVILLE CITY<br>110 SOUTH MAIN STREET<br>SPRINGVILLE, UT 84663<br>(801) 489-2700 |          |          |      |
|   |          |          |      |
| 2023 TRENCHLESS SANITARY SEWER<br>REHABILITATION                                     |          |          |      |
| DRAWN<br>DESIGN<br>CHECK<br>DATE                                                     | JLA      | REVISION | DATE |
|                                                                                      | JLA      |          |      |
|                                                                                      | JLA      |          |      |
|                                                                                      | 05/09/23 |          |      |
| BY                                                                                   |          |          |      |
| DATE                                                                                 |          |          |      |
| SCALE 1"= 80'                                                                        |          |          |      |
| DRAWING<br>1 OF 6                                                                    |          |          |      |

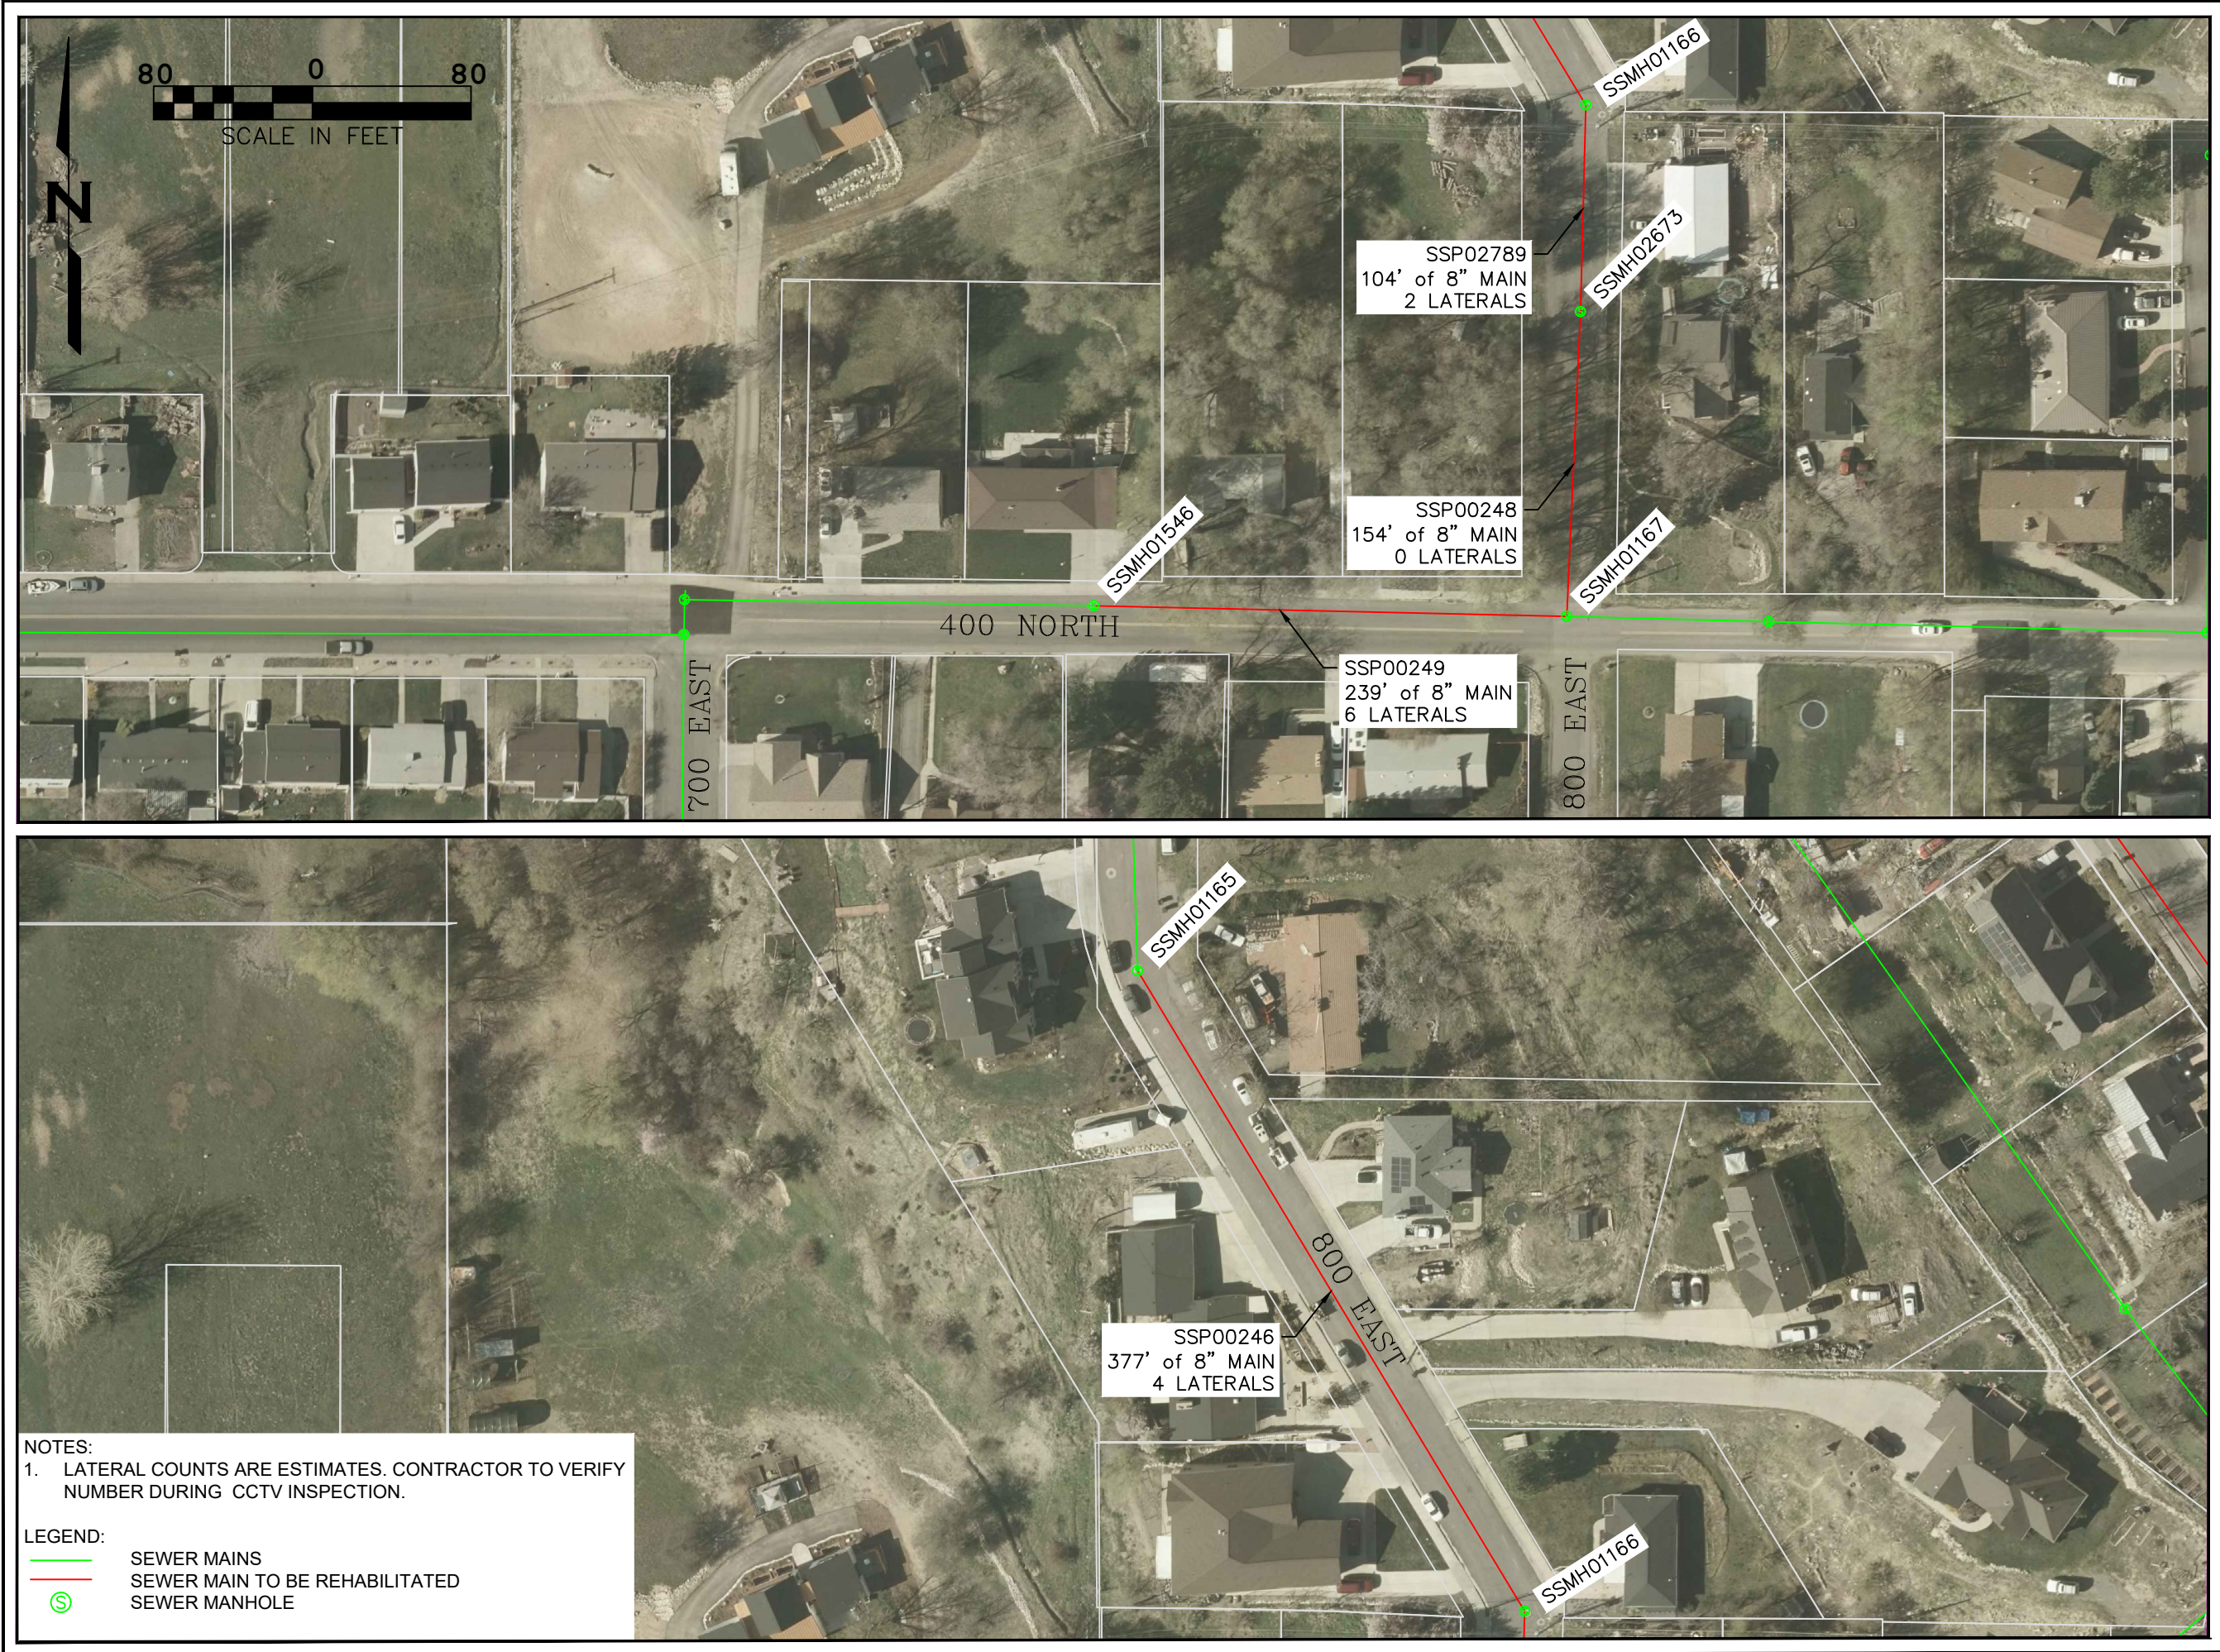

SPRINGVILLE CITY  
110 SOUTH MAIN STREET  
SPRINGVILLE, UT 84663  
(801) 489-2700

springville  
ENGINEERING

TRENCHLESS SANITARY SEWER  
REHABILITATION

|          |          |
|----------|----------|
| BY       |          |
| DATE     |          |
| REVISION |          |
| JLA      | JLA      |
| DESIGN   | JLA      |
| CHECK    | JLA      |
| DATE     | 05/09/23 |

SCALE 1"= 80'

DRAWING  
2 OF 6



SPRINGVILLE CITY  
110 SOUTH MAIN STREET  
SPRINGVILLE, UT 84663  
(801) 489-2700

springville  
ENGINEERING

TRENCHLESS SANITARY SEWER  
REHABILITATION

|          |          |
|----------|----------|
| BY       |          |
| DATE     |          |
| REVISION |          |
| JLA      |          |
| DESIGN   |          |
| CHECK    |          |
| DATE     | 05/09/23 |

SCALE 1"= 80'

DRAWING  
3 OF 6



SPRINGVILLE CITY  
110 SOUTH MAIN STREET  
SPRINGVILLE, UT 84663  
(801) 489-2700

springville  
ENGINEERING

2023 TRENCHLESS SANITARY SEWER  
REHABILITATION

|       |        |          |          |    |
|-------|--------|----------|----------|----|
| DRAWN | JLA    | REVISION | DATE     | BY |
|       | DESIGN |          |          |    |
|       | CHECK  |          |          |    |
|       | DATE   |          |          |    |
|       |        |          | 05/09/23 |    |

SCALE 1"= 80'

DRAWING  
4 OF 6



INTENTIONALLY LEFT BLANK

|        |          |          |      |    |
|--------|----------|----------|------|----|
| DRAWN  | JLA      | REVISION | DATE | BY |
| DESIGN | JLA      |          |      |    |
| CHECK  | JLA      |          |      |    |
| DATE   | 05/09/23 |          |      |    |


SCALE 1"= 80'

DRAWING  
5 OF 6

# 2023 TRENCHLESS SANITARY SEWER REHABILITATION



SPRINGVILLE CITY  
110 SOUTH MAIN STREET  
SPRINGVILLE, UT 84663  
(801) 489-2700

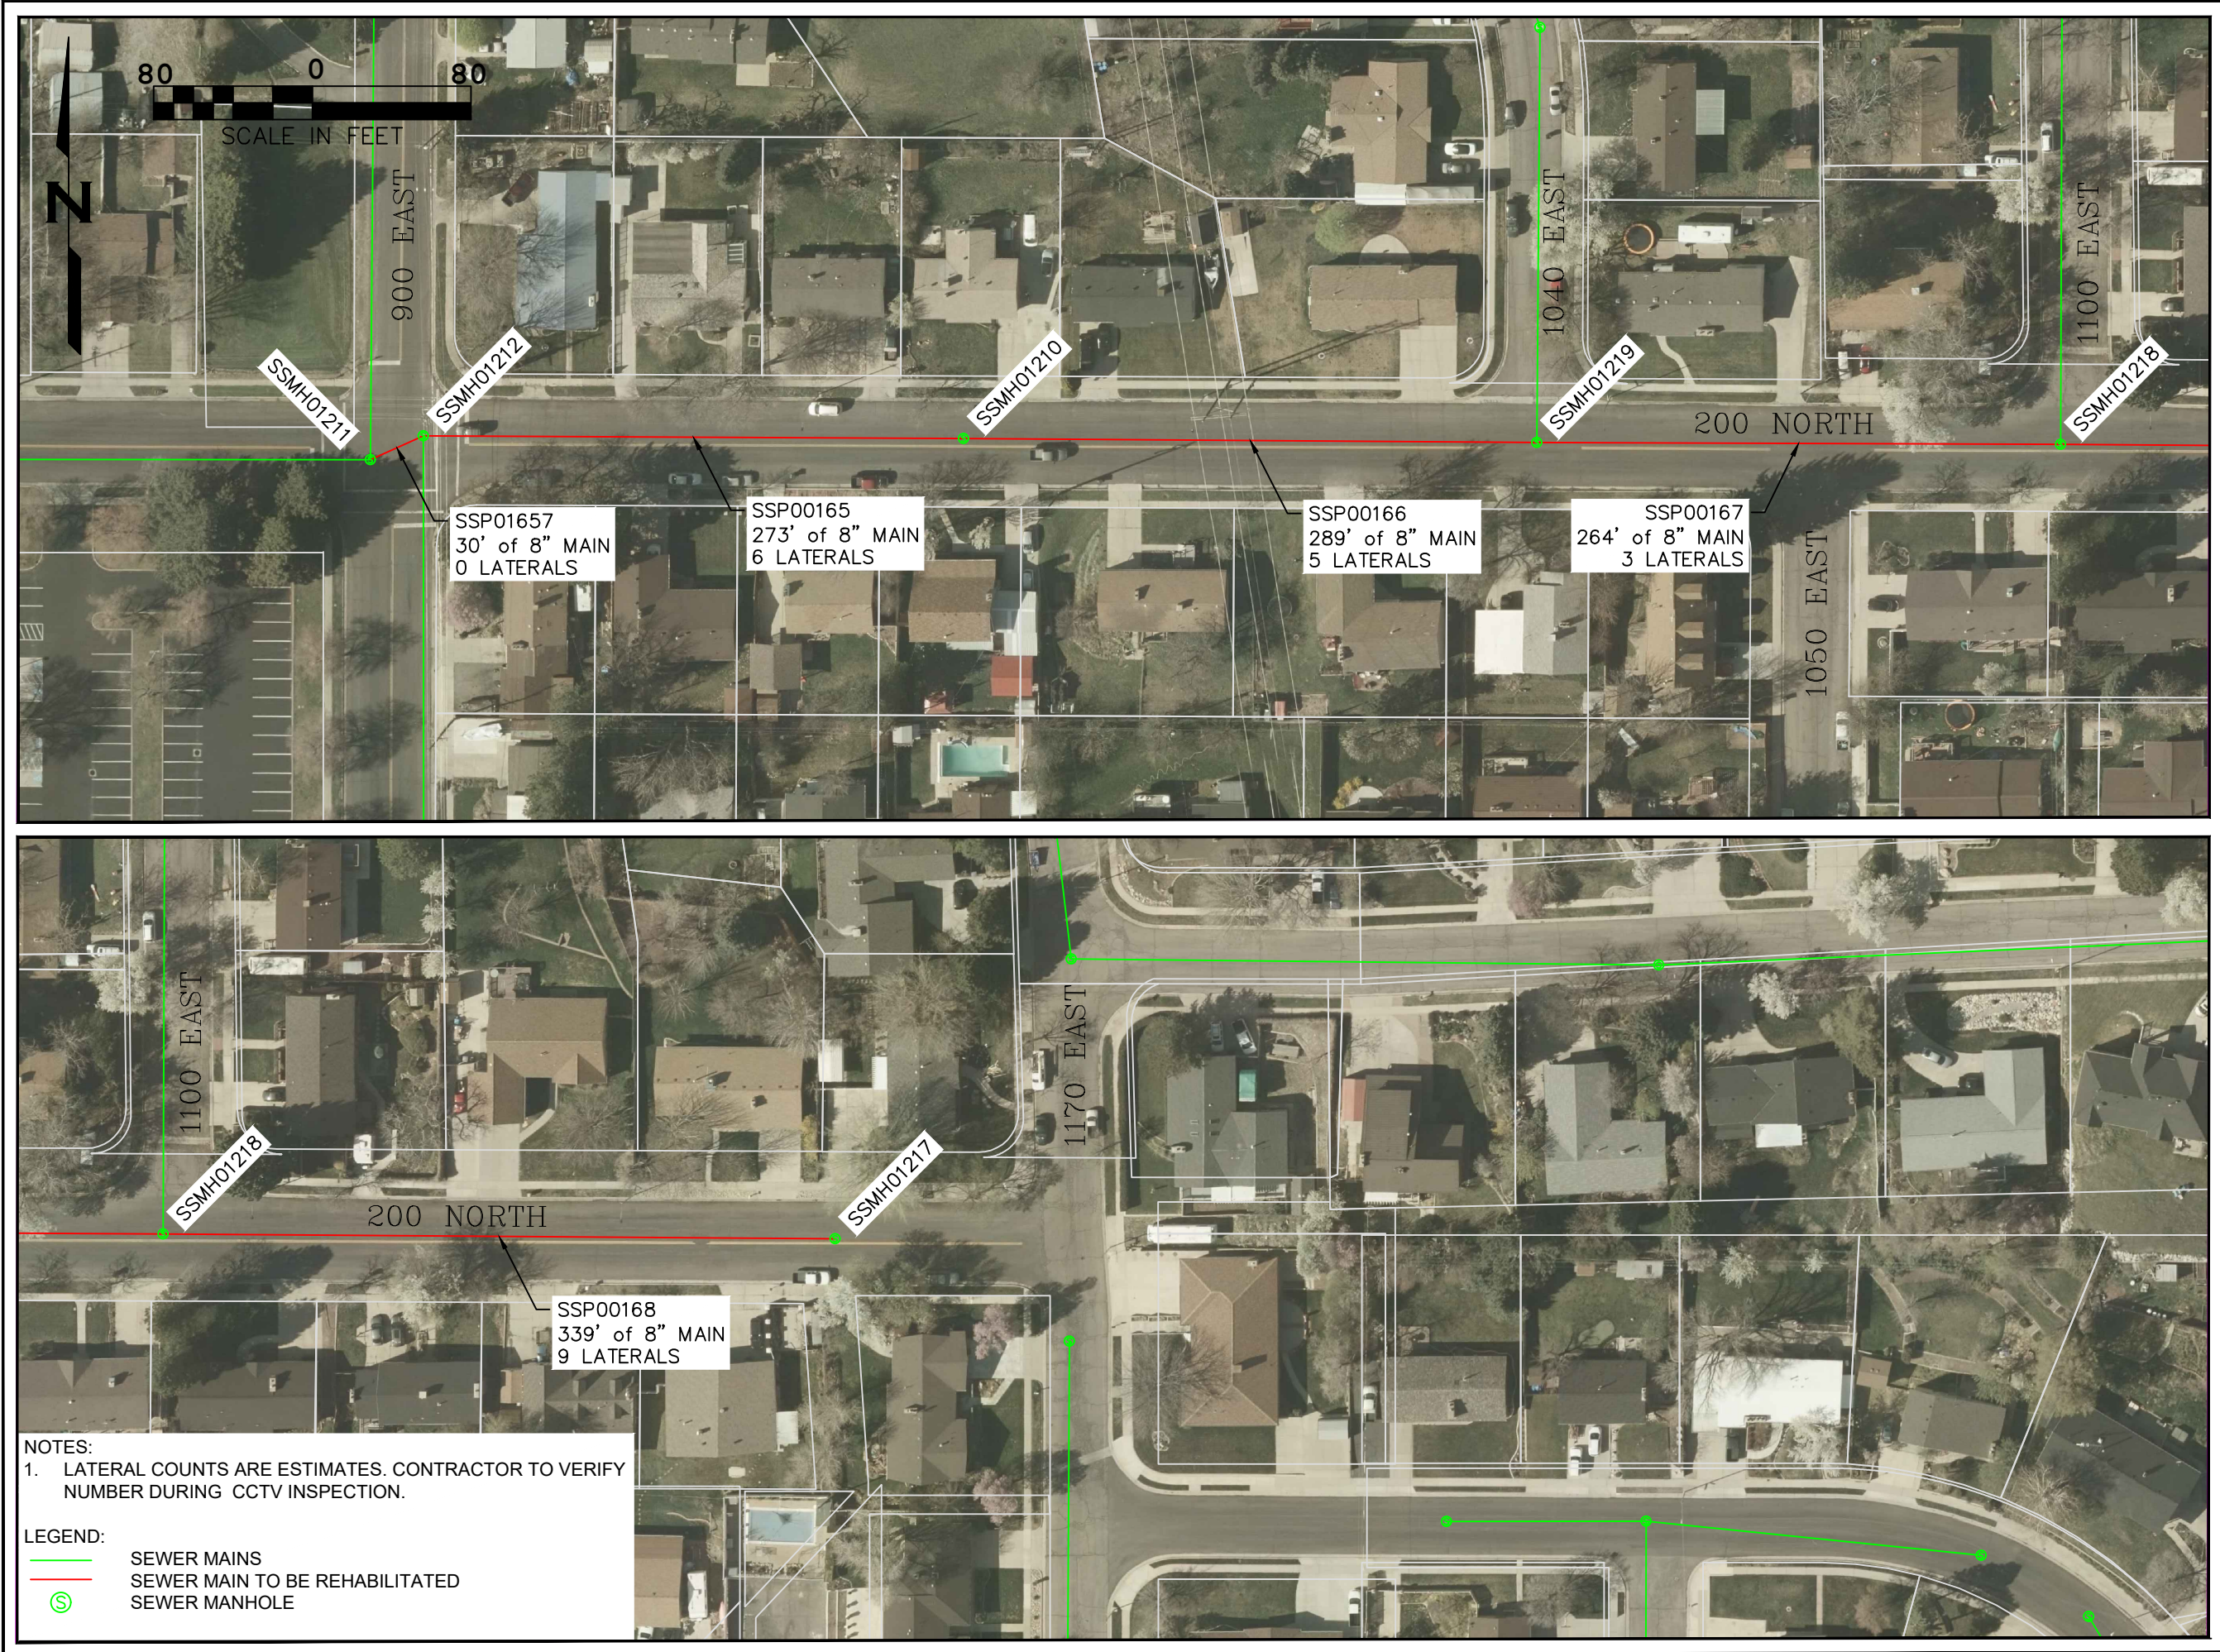

SPRINGVILLE CITY  
110 SOUTH MAIN STREET  
SPRINGVILLE, UT 84663  
(801) 489-2700

springville  
ENGINEERING

2023 TRENCHLESS SANITARY SEWER  
REHABILITATION

|       |        |          |          |    |
|-------|--------|----------|----------|----|
| DRAWN | JLA    | REVISION | DATE     | BY |
|       | DESIGN |          |          |    |
|       | CHECK  |          |          |    |
|       | DATE   |          |          |    |
|       |        |          | 05/09/23 |    |

SCALE 1"= 80'

DRAWING  
6 OF 6