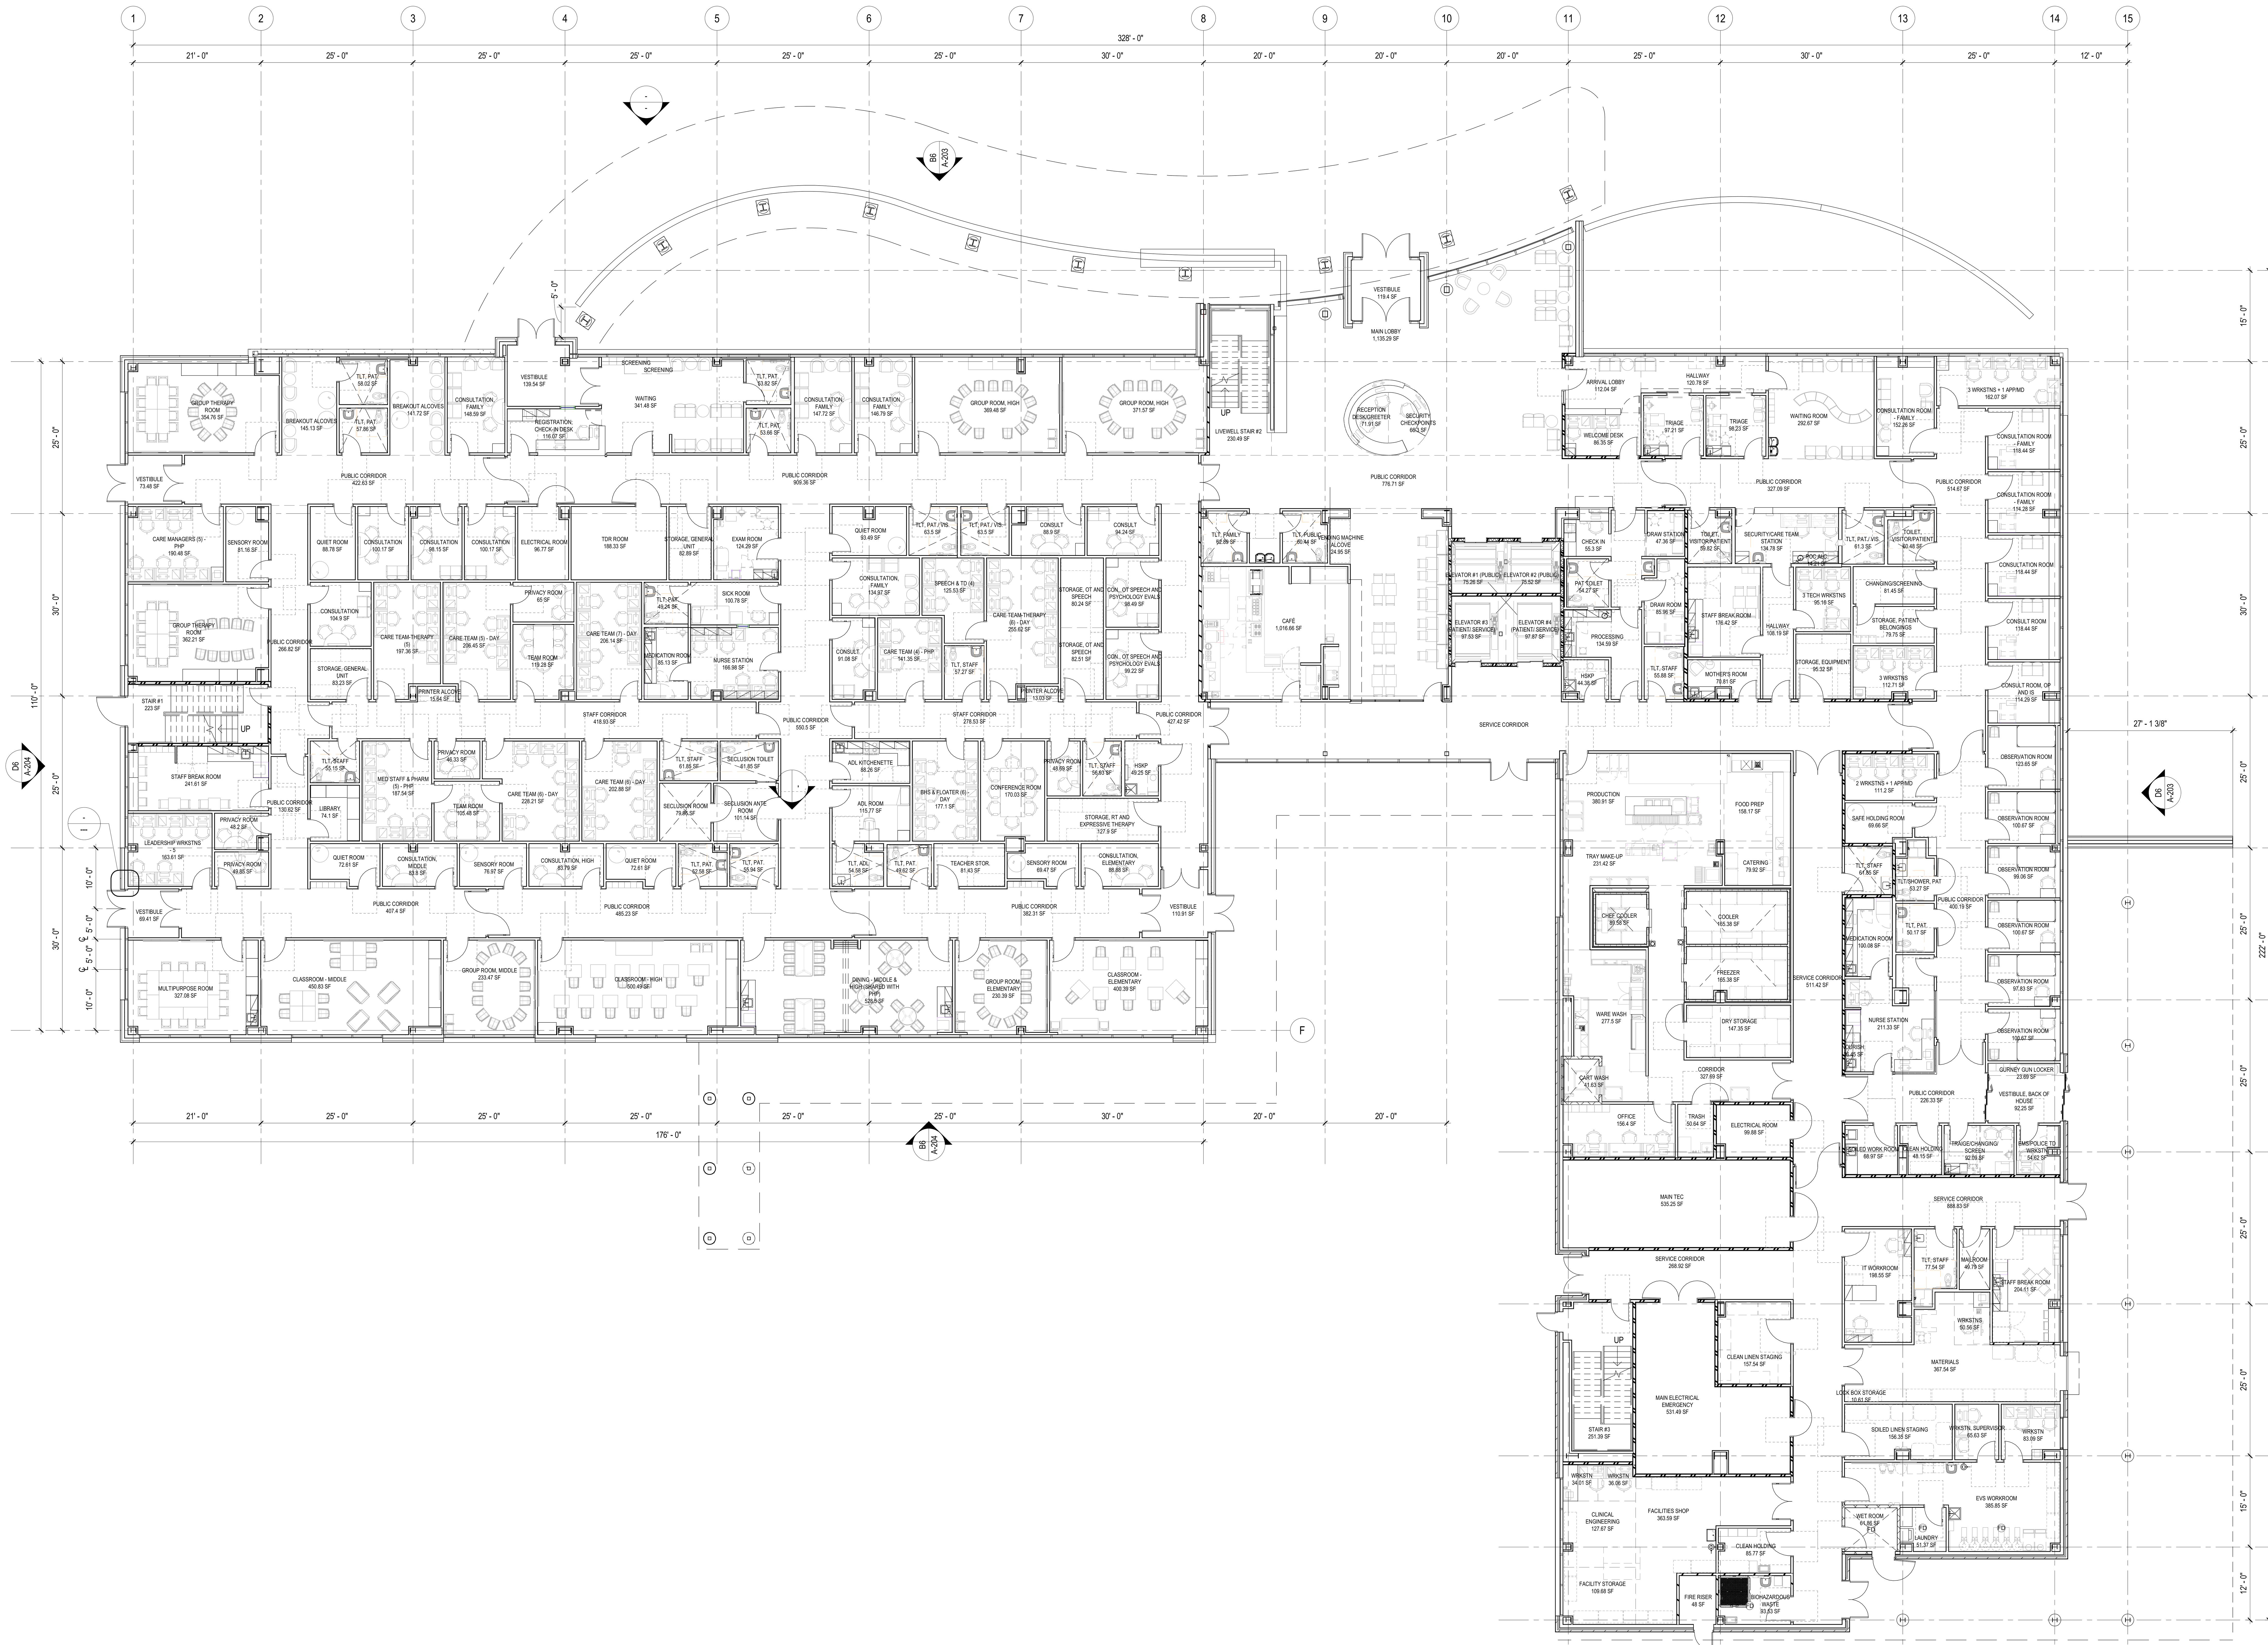

A6 OVERALL PLAN - LEVEL 01
3/32" = 1'-0"

HDR ARCHITECTURE P.C
350 SOUTH GRAND AVENUE, SUITE 2900
LOS ANGELES, CA 90071-3406

Intermountain Health

PRIMARY CHILDREN'S WASATCH CANYONS BEHAVIORAL HEALTH REPLACEMENT PROJECT

5770 SOUTH 1500 WEST
TAYLORSVILLE, UTAH 84123

CONSTRUCTION DOCUMENT

Project Manager	STEVE K.
Project Designer	ERIC M./ BRIAN S. / ANNETTE H./ BRIAN G.
Project Architect	NEIL C.
Landscape Architect	ARCSITIO DESIGN
Civil Engineer	GREAT BASIN ENGINEERS
Structural Engineer	REAVELEY ENGINEERS
Mechanical Engineer	VBFA
Electrical Engineer	SPECTRUM ENGINEERS
Plumbing Engineer	VBFA
Interior Designer	RUBY T.
Equipment Planner	- -
Wayfinding	WENDY W. / JEFF Z.

MARK	DATE	DESCRIPTION

Project Number	10346477
Original Issue	11/21/2018

PRELIMINARY
NOT FOR CONSTRUCTION

Sheet Name
OVERALL PLAN - LEVEL 01

Scale
3/32" = 1'-0"

Sheet Number
A-121

Project Status
CONSTRUCTION DOCUMENT

4/28/2023 9:43:33 AM Autodesk Docs://10346477_IHC_Children's_Wasatch_Canyons_Replacement_2022/10346477-A-WCBH.rvt
08.120 Overall Plans

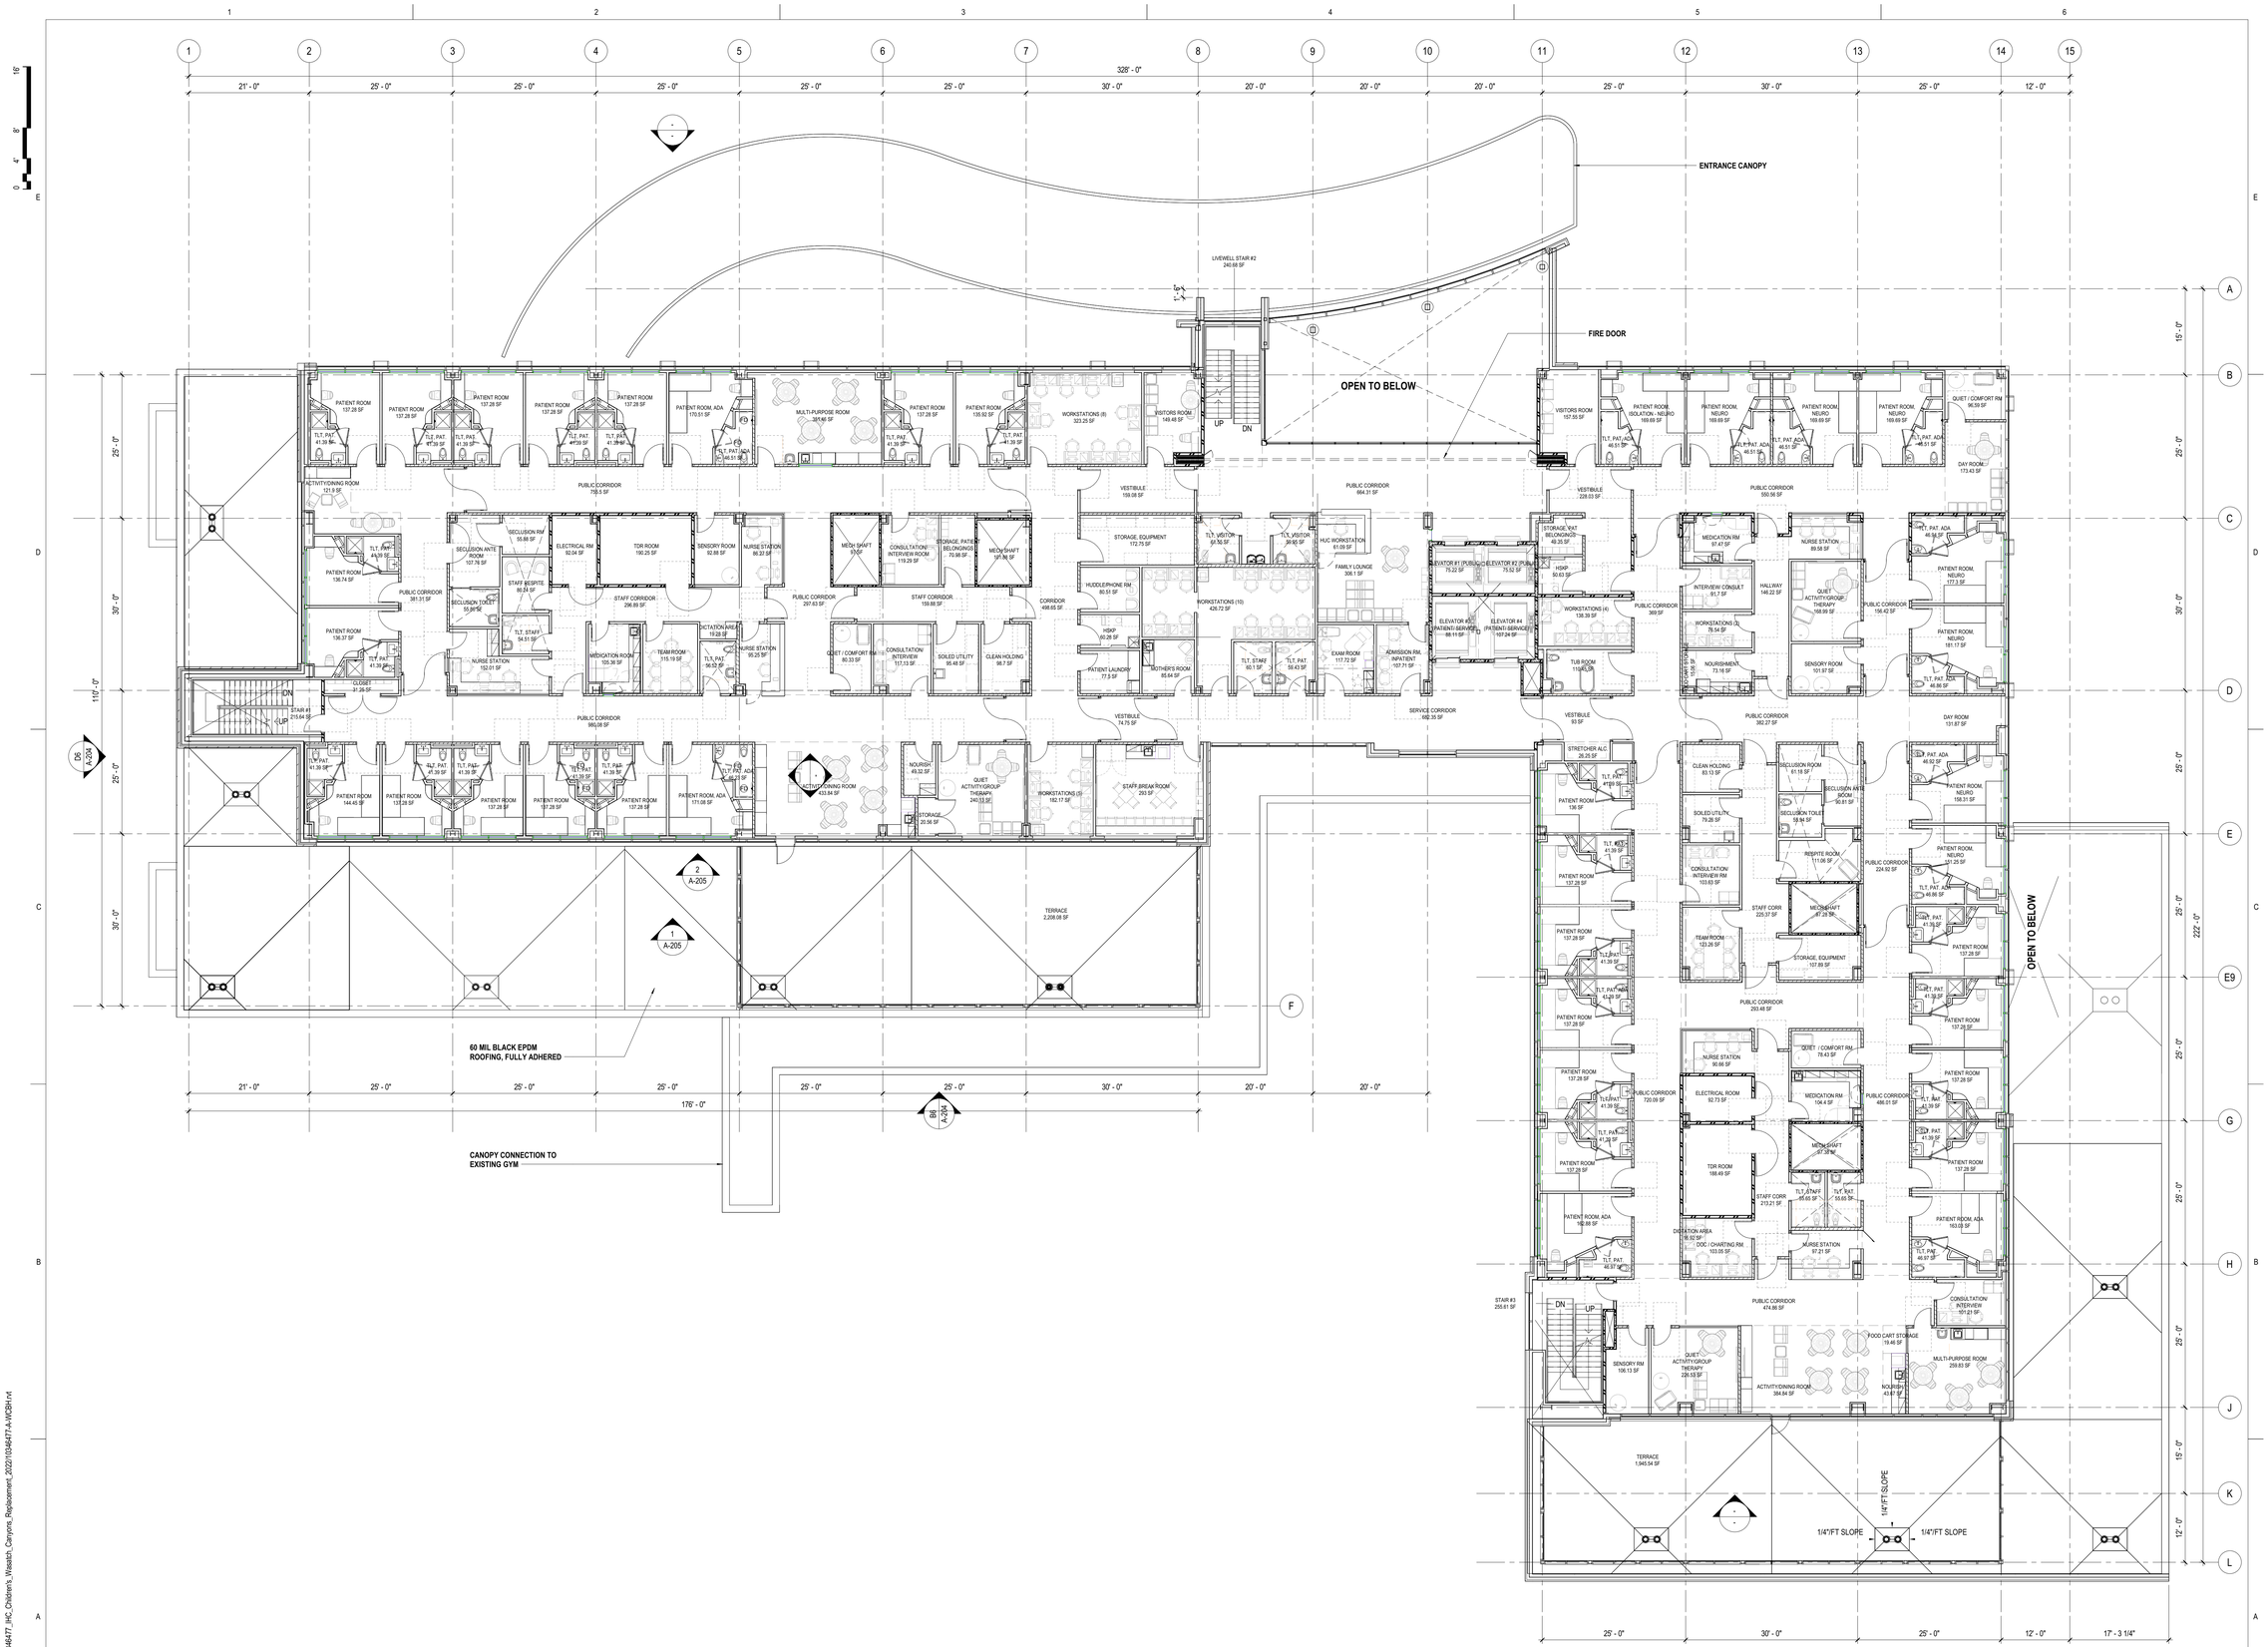

A6 OVERALL PLAN - LEVEL 02

3/32" = 1'-0"

HDR ARCHITECTURE P.C
350 SOUTH GRAND AVENUE, SUITE 2900
LOS ANGELES, CA 90071-3406

Intermountain Health

PRIMARY CHILDREN'S WASATCH CANYONS BEHAVIORAL HEALTH REPLACEMENT PROJECT

5770 SOUTH 1500 WEST
TAYLORSVILLE, UTAH 84123

CONSTRUCTION DOCUMENT

Project Manager	STEVE K.
Project Designer	ERIC M./ BRIAN S. / ANNETTE H./ BRIAN G.
Project Architect	NEIL C.
Landscape Architect	ARCSITIO DESIGN
Civil Engineer	GREAT BASIN ENGINEERS
Structural Engineer	REAVELEY ENGINEERS
Mechanical Engineer	VBFA
Electrical Engineer	SPECTRUM ENGINEERS
Plumbing Engineer	VBFA
Interior Designer	RUBY T.
Equipment Planner	- -
Wayfinding	WENDY W. / JEFF Z.

MARK	DATE	DESCRIPTION

Project Number	10346477
Original Issue	11/21/2018

PRELIMINARY
NOT FOR CONSTRUCTION

Sheet Name

OVERALL PLAN - LEVEL 02

Scale

3/32" = 1'-0"

Sheet Number

A-122

Project Status

CONSTRUCTION DOCUMENT

TRUE NORTH

0 4' 8' 16'

4/29/2023 9:43:50 AM Autodesk Docs://10346477_IMC_Children's_Wasatch_Canyons_Replacement_2022/10346477-A-WCBH.rvt
08_120 Overall Plans

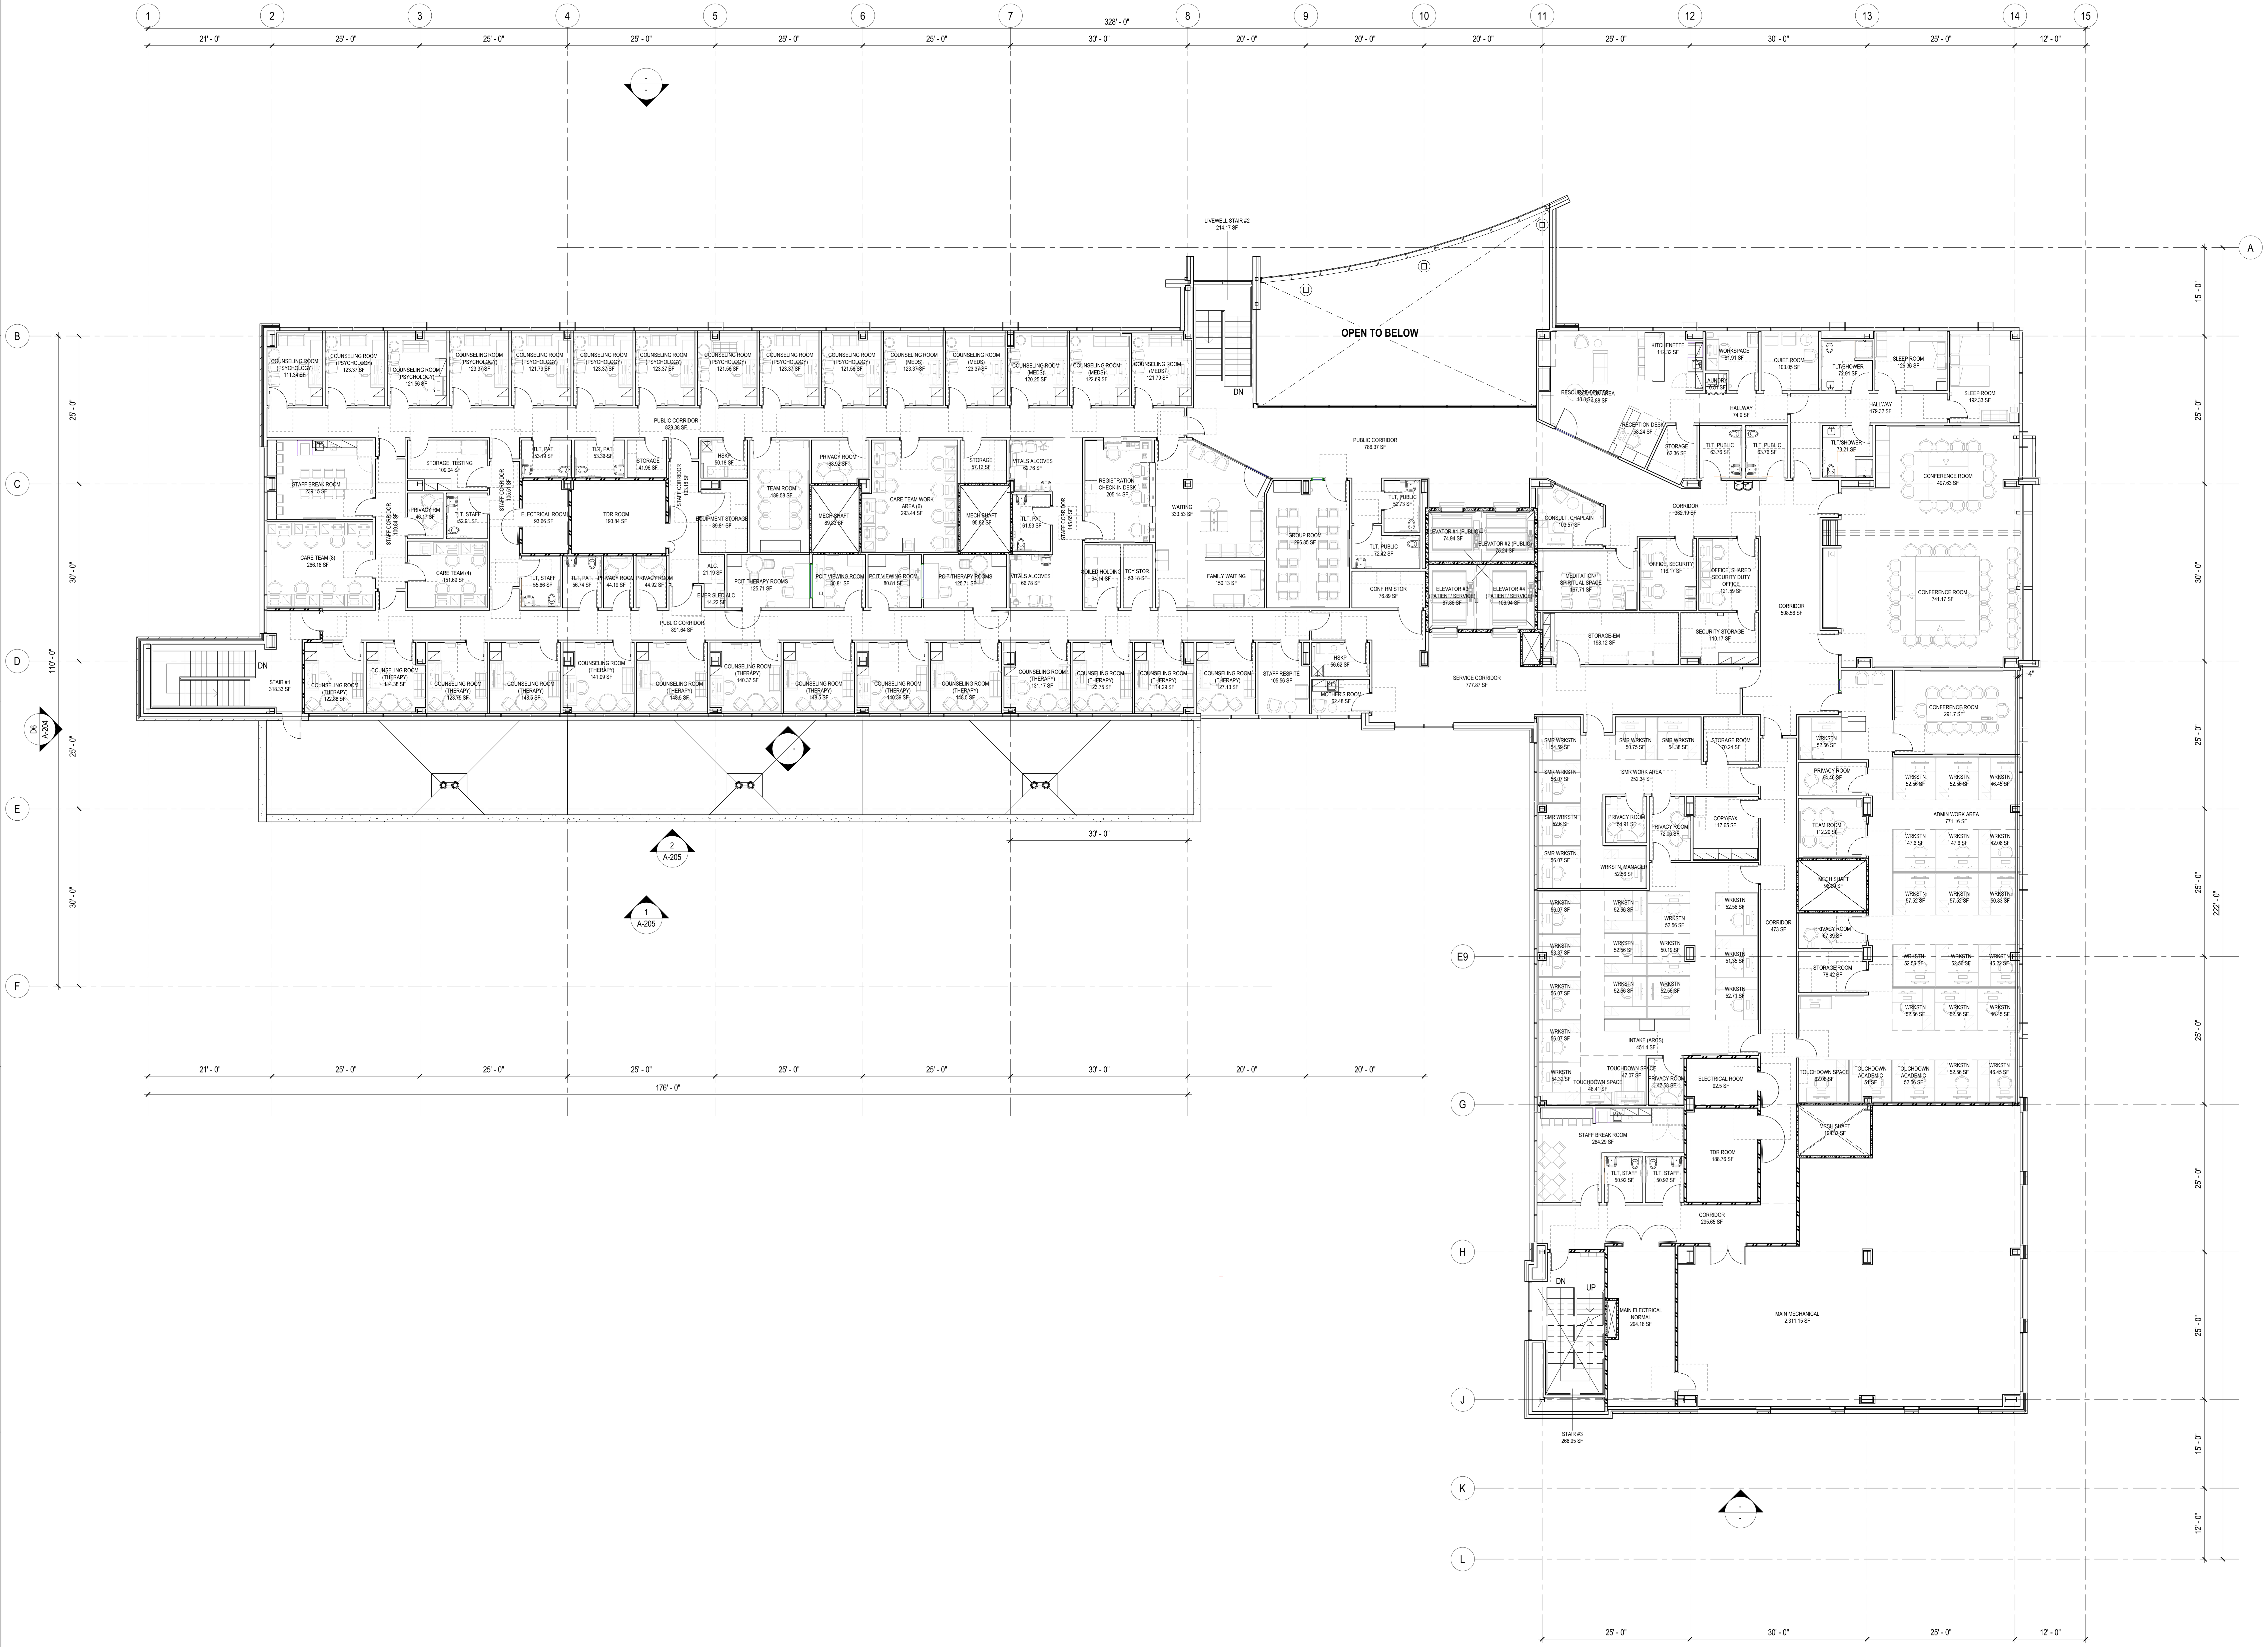

A6 OVERALL PLAN - LEVEL 03

3/32" = 1'-0"

HDR ARCHITECTURE P.C
350 SOUTH GRAND AVENUE, SUITE 2900
LOS ANGELES, CA 90071-3406

PRIMARY CHILDREN'S WASATCH CANYONS BEHAVIORAL HEALTH REPLACEMENT PROJECT

5770 SOUTH 1500 WEST
TAYLORSVILLE, UTAH 84123

CONSTRUCTION DOCUMENT

Project Manager	STEVE K.
Project Designer	ERIC M./ BRIAN S. / ANNETTE H./ BRIAN G.
Project Architect	NEIL C.
Landscape Architect	ARCSITIO DESIGN
Civil Engineer	GREAT BASIN ENGINEERS
Structural Engineer	REAVELEY ENGINEERS
Mechanical Engineer	VBFA
Electrical Engineer	SPECTRUM ENGINEERS
Plumbing Engineer	VBFA
Interior Designer	RUBY T.
Equipment Planner	- -
Wayfinding	WENDY W. / JEFF Z.

MARK	DATE	DESCRIPTION

Project Number	10346477
Original Issue	11/21/2018

PRELIMINARY
NOT FOR CONSTRUCTION

Sheet Name
OVERALL PLAN - LEVEL 03

Scale
3/32" = 1'-0"

Sheet Number
A-123

Project Status
CONSTRUCTION DOCUMENT

4/28/2023 9:44:03 AM Autodesk Docs://10346477_IHC_Children's_Wasatch_Canyons_Replacement_2022/10346477-A-WCBH.rvt
08.120 Overall Plans

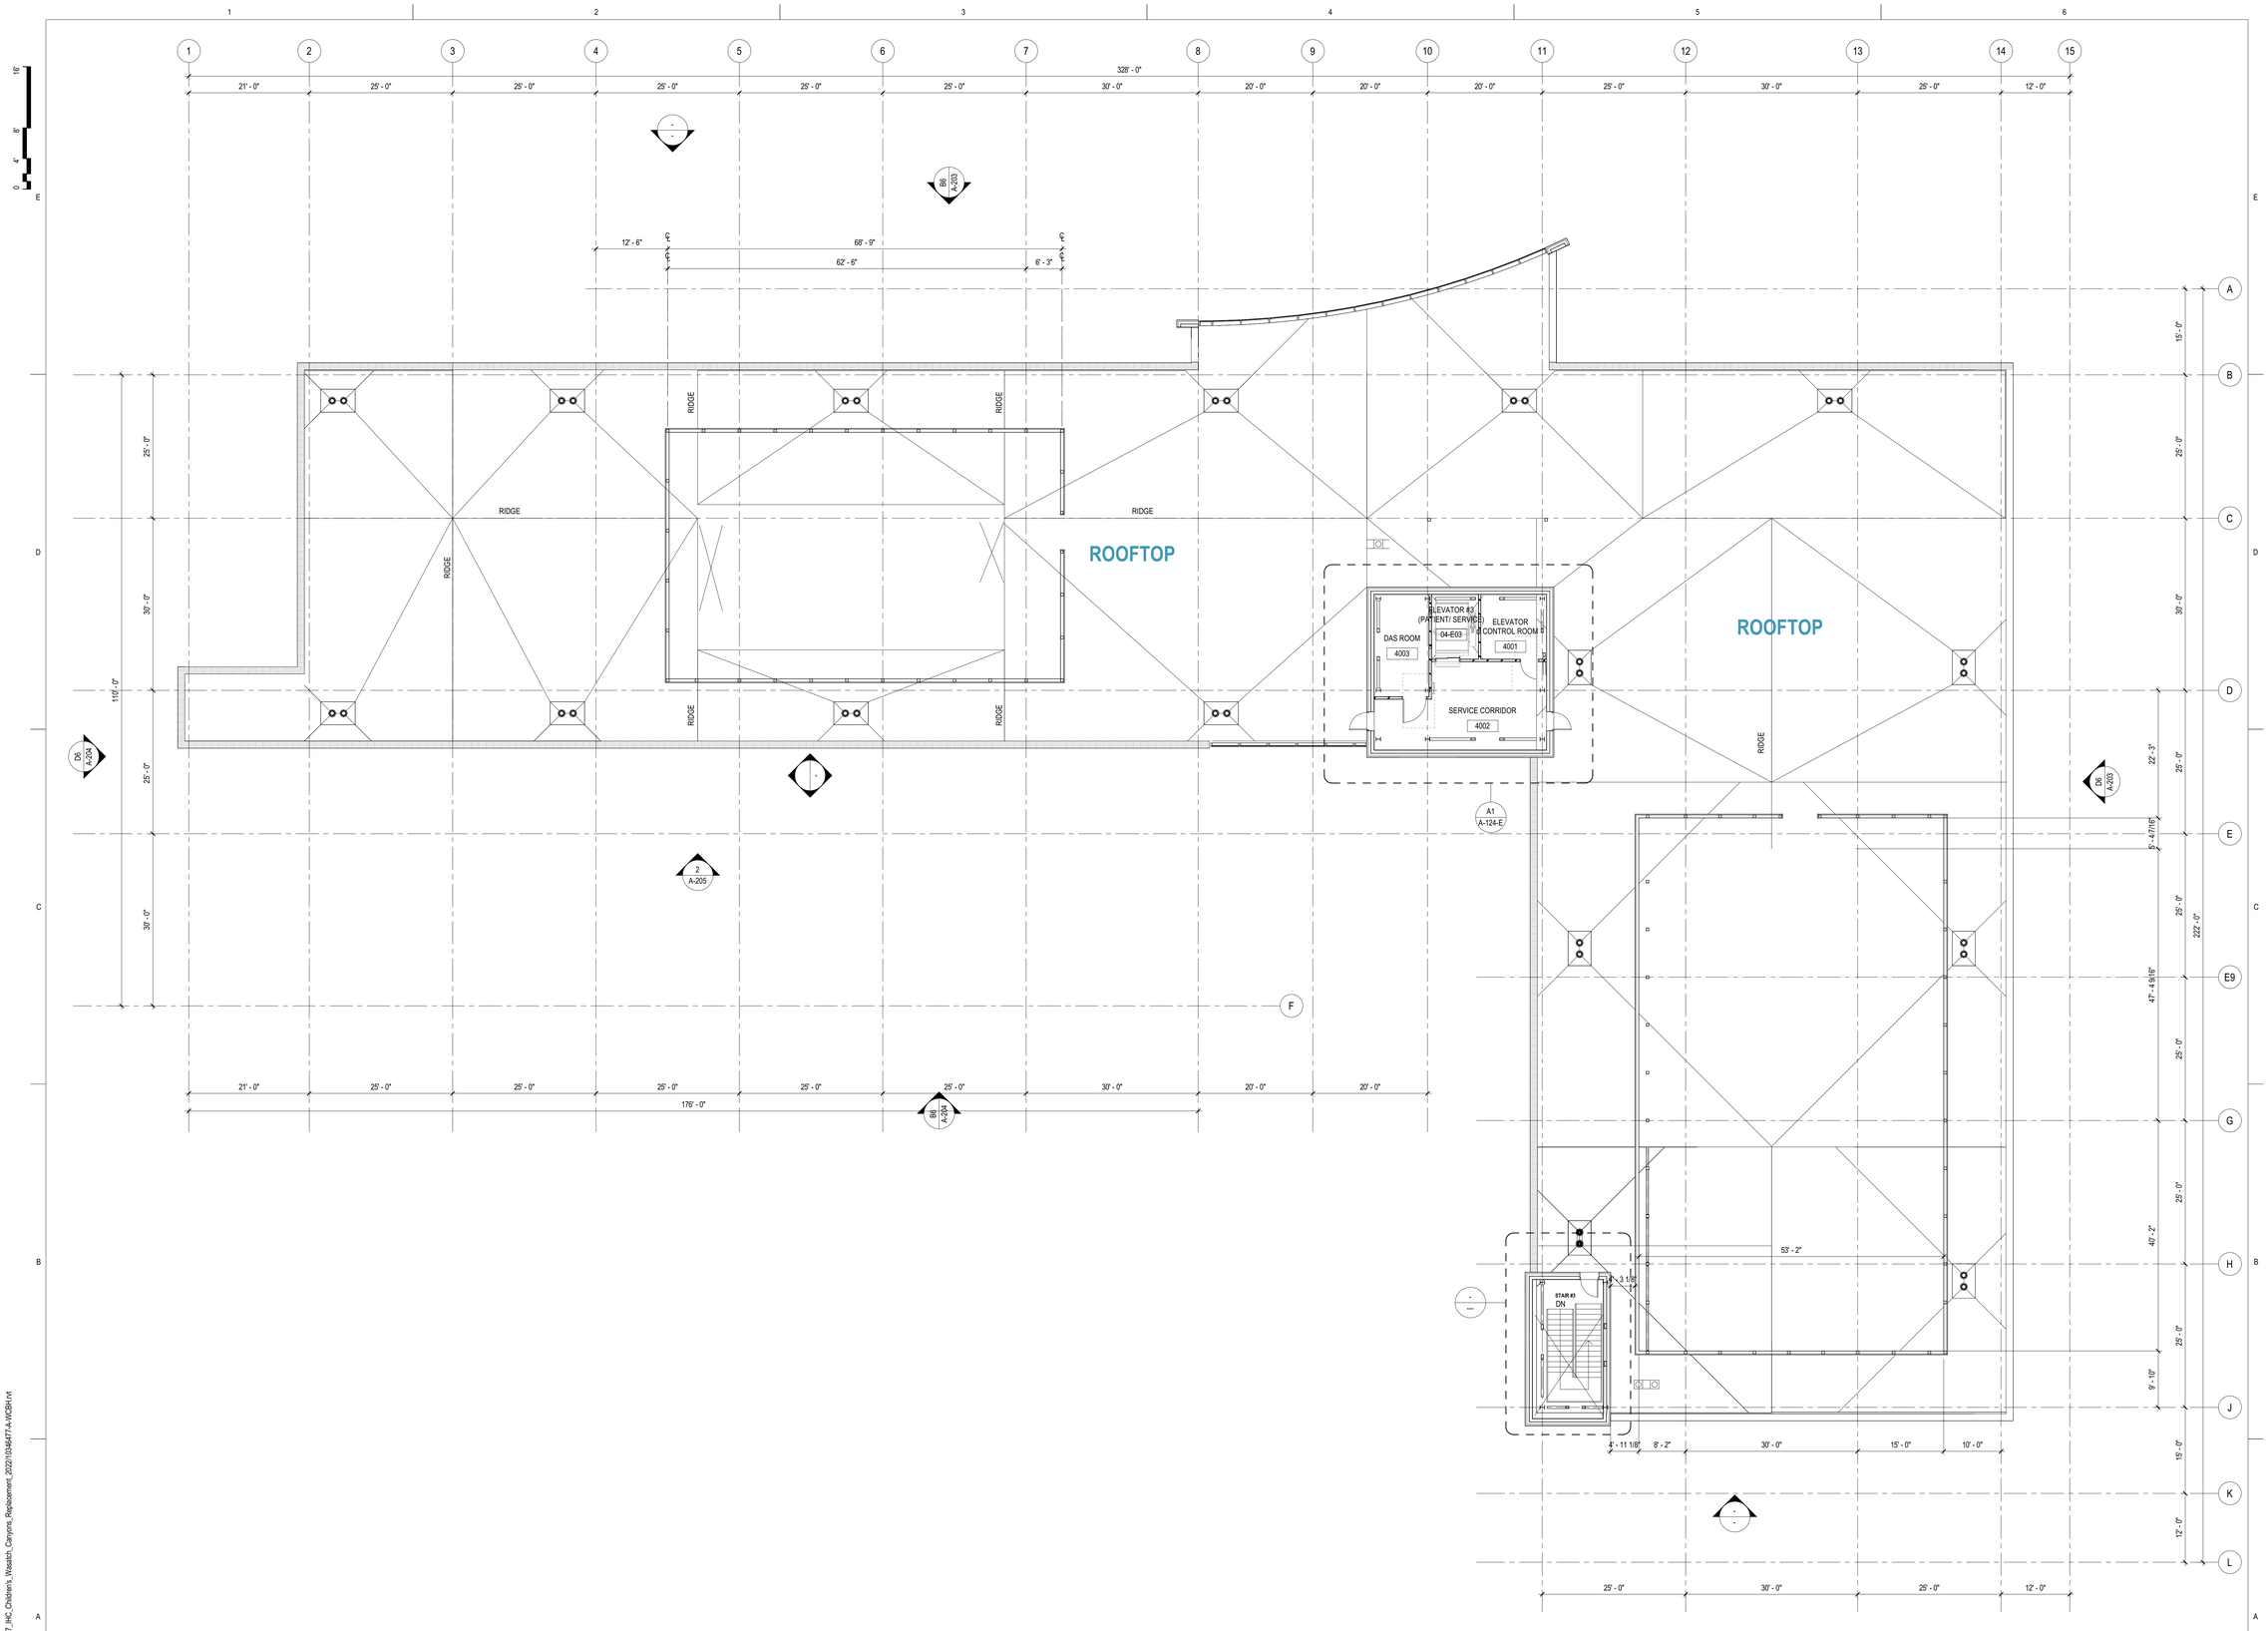

A6 OVERALL PLAN - ROOF
3/32" = 1'-0"

TRUE NORTH

0 4' 8' 16'

4/26/2023 9:44:08 AM Autodesk Docs://10346477_IHC_Children's_Wasatch_Canyons_Replacement_2022/10346477-A-WCBH.rvt
06 120 Overall Plans

HDR ARCHITECTURE P.C
350 SOUTH GRAND AVENUE, SUITE 2900
LOS ANGELES, CA 90071-3406

Intermountain Health

PRIMARY CHILDREN'S WASATCH CANYONS BEHAVIORAL HEALTH REPLACEMENT PROJECT

5770 SOUTH 1500 WEST
TAYLORSVILLE, UTAH 84123

CONSTRUCTION DOCUMENT

Project Manager	STEVE K.
Project Designer	ERIC M. / BRIAN S. / ANNETTE H./ BRIAN G.
Project Architect	NEIL C.
Landscape Architect	ARCSITIO DESIGN
Civil Engineer	GREAT BASIN ENGINEERS
Structural Engineer	REAVELEY ENGINEERS
Mechanical Engineer	VBFA
Electrical Engineer	SPECTRUM ENGINEERS
Plumbing Engineer	VBFA
Interior Designer	RUBY T.
Equipment Planner	- -
Wayfinding	WENDY W. / JEFF Z.

MARK	DATE	DESCRIPTION

Project Number	10346477
Original Issue	11/21/2018

PRELIMINARY
NOT FOR CONSTRUCTION

Sheet Name

OVERALL PLAN - ROOF

Scale
3/32" = 1'-0"

Sheet Number

A-124

Project Status
CONSTRUCTION DOCUMENT