

DESIGN DEVELOPMENT PHASE	
Project Manager	STEVE K.
Project Designer	ERIC M./ BRIAN S. / ANNETTE H./ BRIAN G.
Project Architect	--
landscape Architect	ARCSTUDIO DESIGN
Civil Engineer	GREAT BASIN ENGINEERS
Structural Engineer	REAVELEY ENGINEERS
Mechanical Engineer	VBFA
Electrical Engineer	SPECTRUM ENGINEERS
Plumbing Engineer	HDR
Interior Designer	RUBY T.
Equipment Planner	--
Writing/finding	WENDY W. / JEFF Z.

[illegible]

Project Number	10346477
Original Issue	04/28/2023

PRELIMINARY
NOT FOR CONSTRUCTION


SITE LIGHTING PHOTOMETRICS

Scale
1" = 30'-0"

Sheet Number

ES-500

DESIGN DEVELOPMENT PHASE

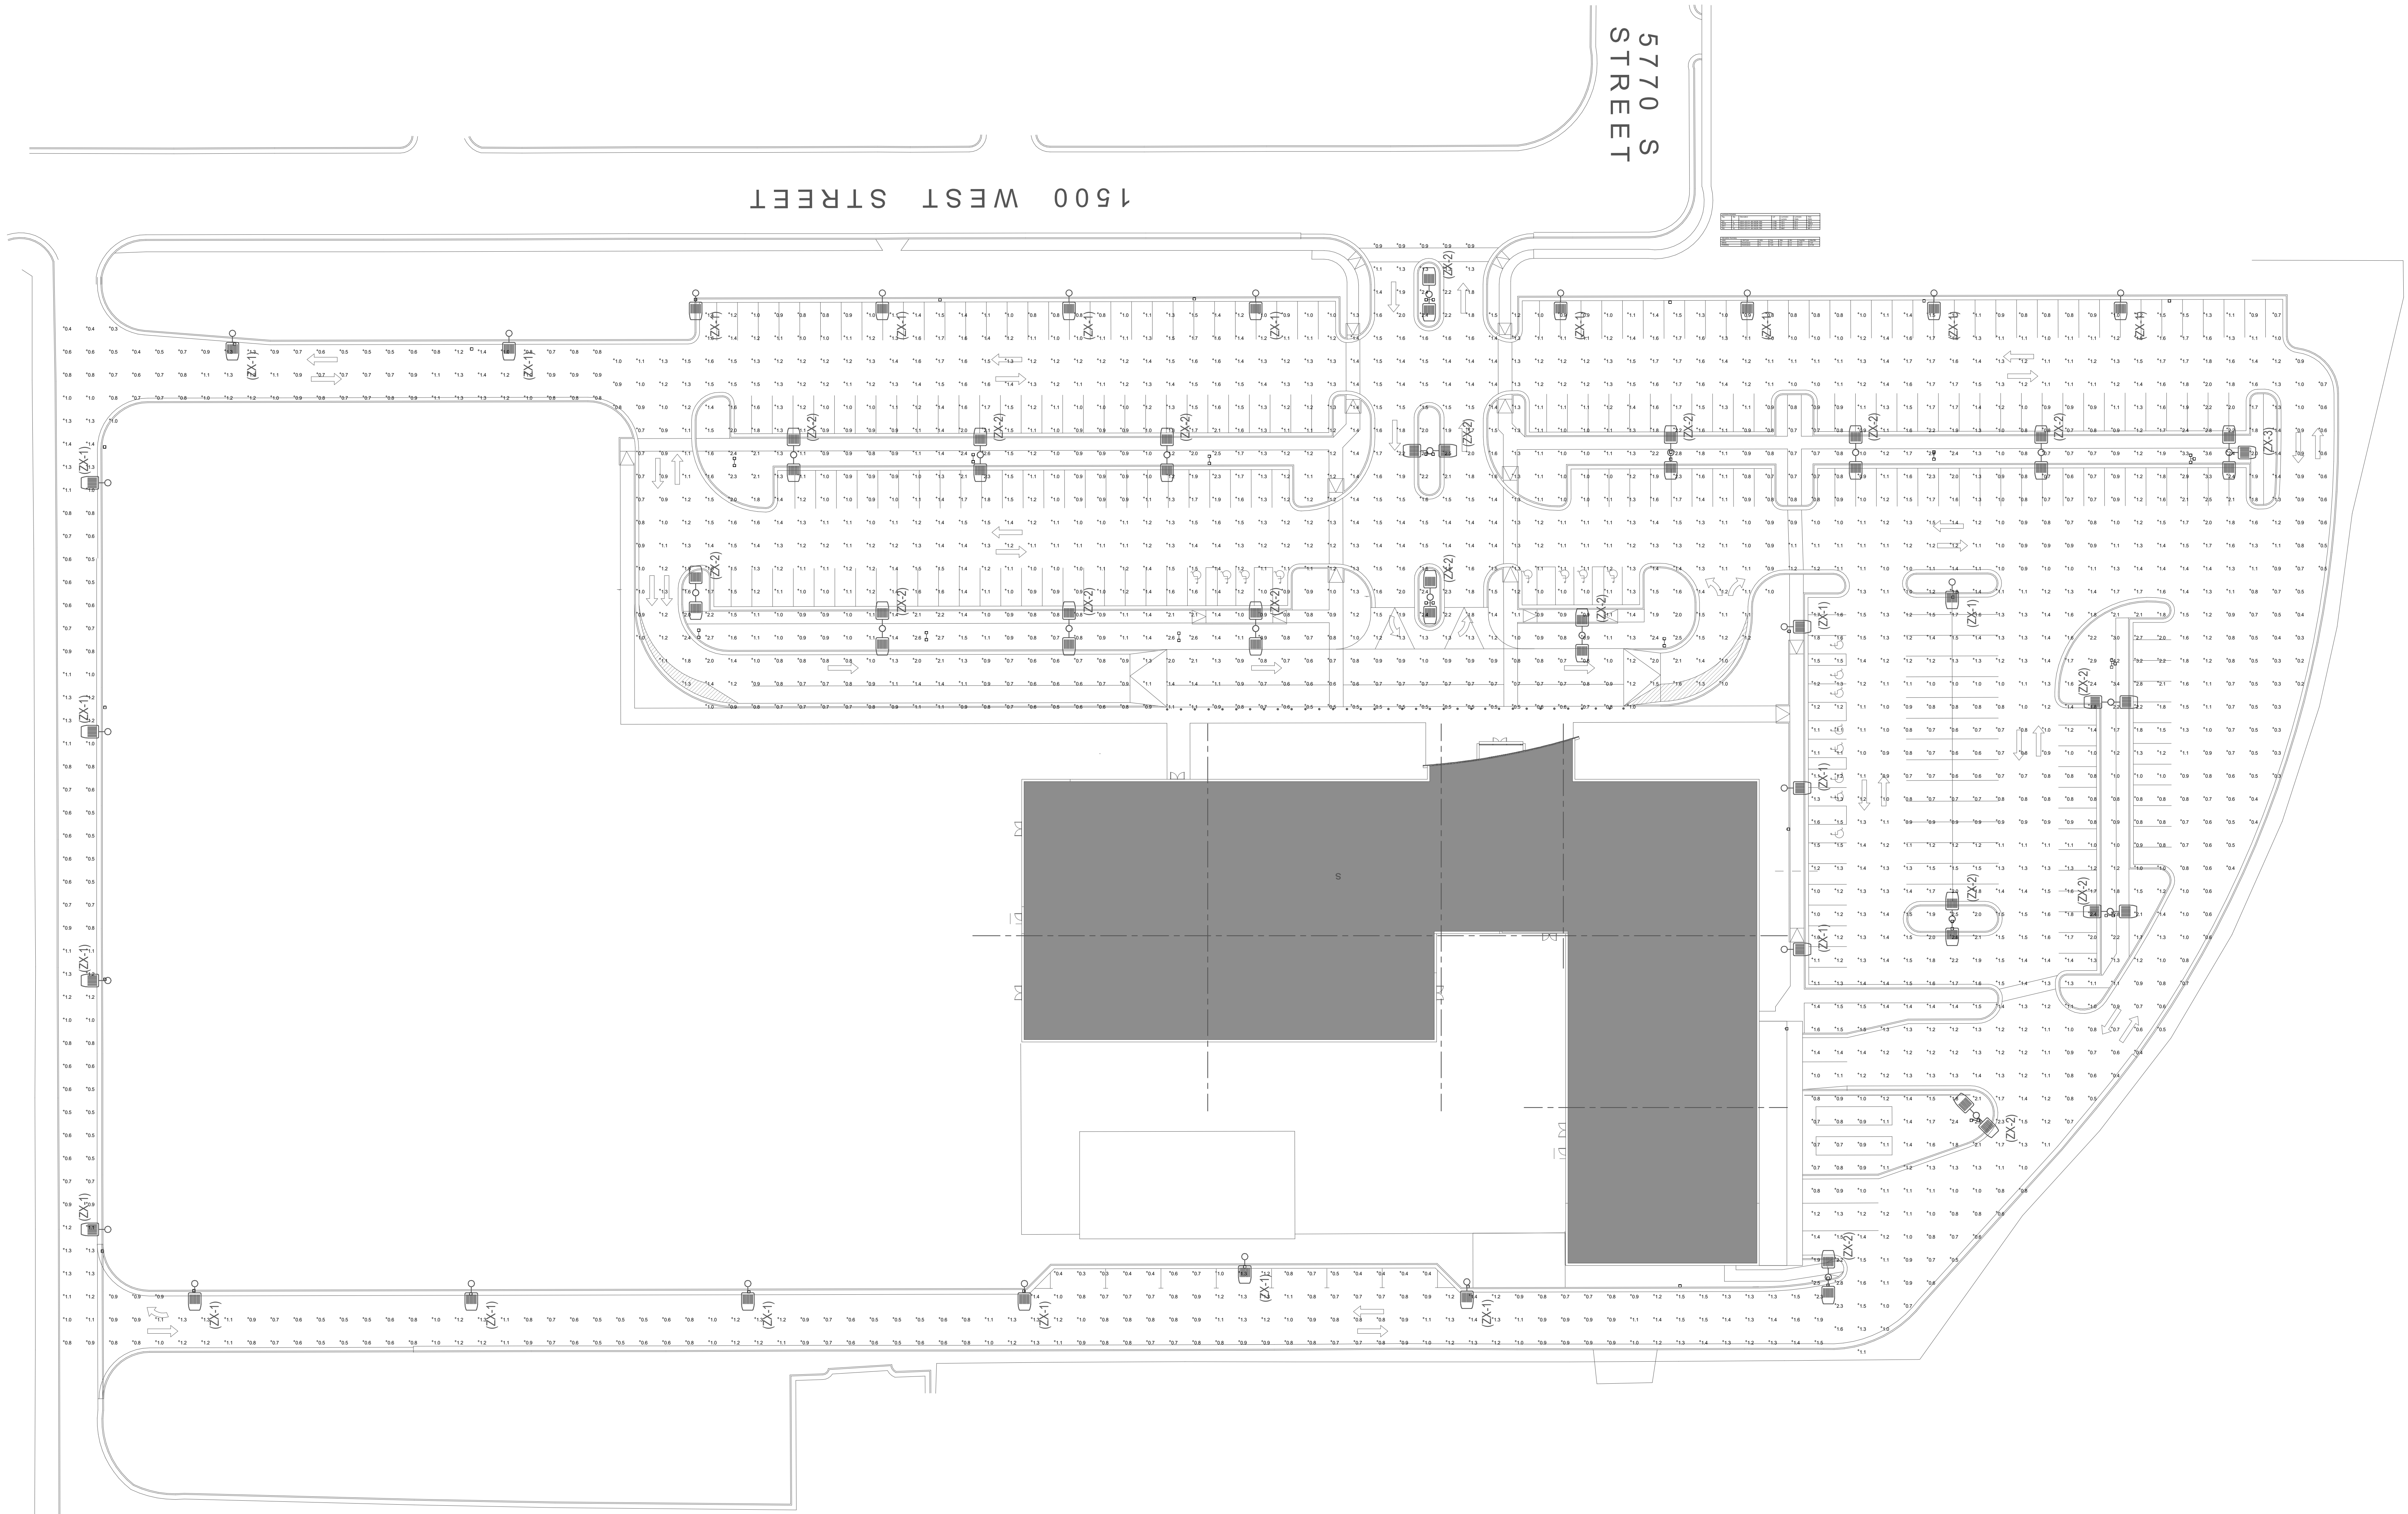

1 SITE LIGHTING PHOTOMETRIC CALCULATIONS

TRUE NORTH



Duration of 30-minute test (min)	Percentage of subjects with positive response (%)
0	10
15	20
30	40
60	60